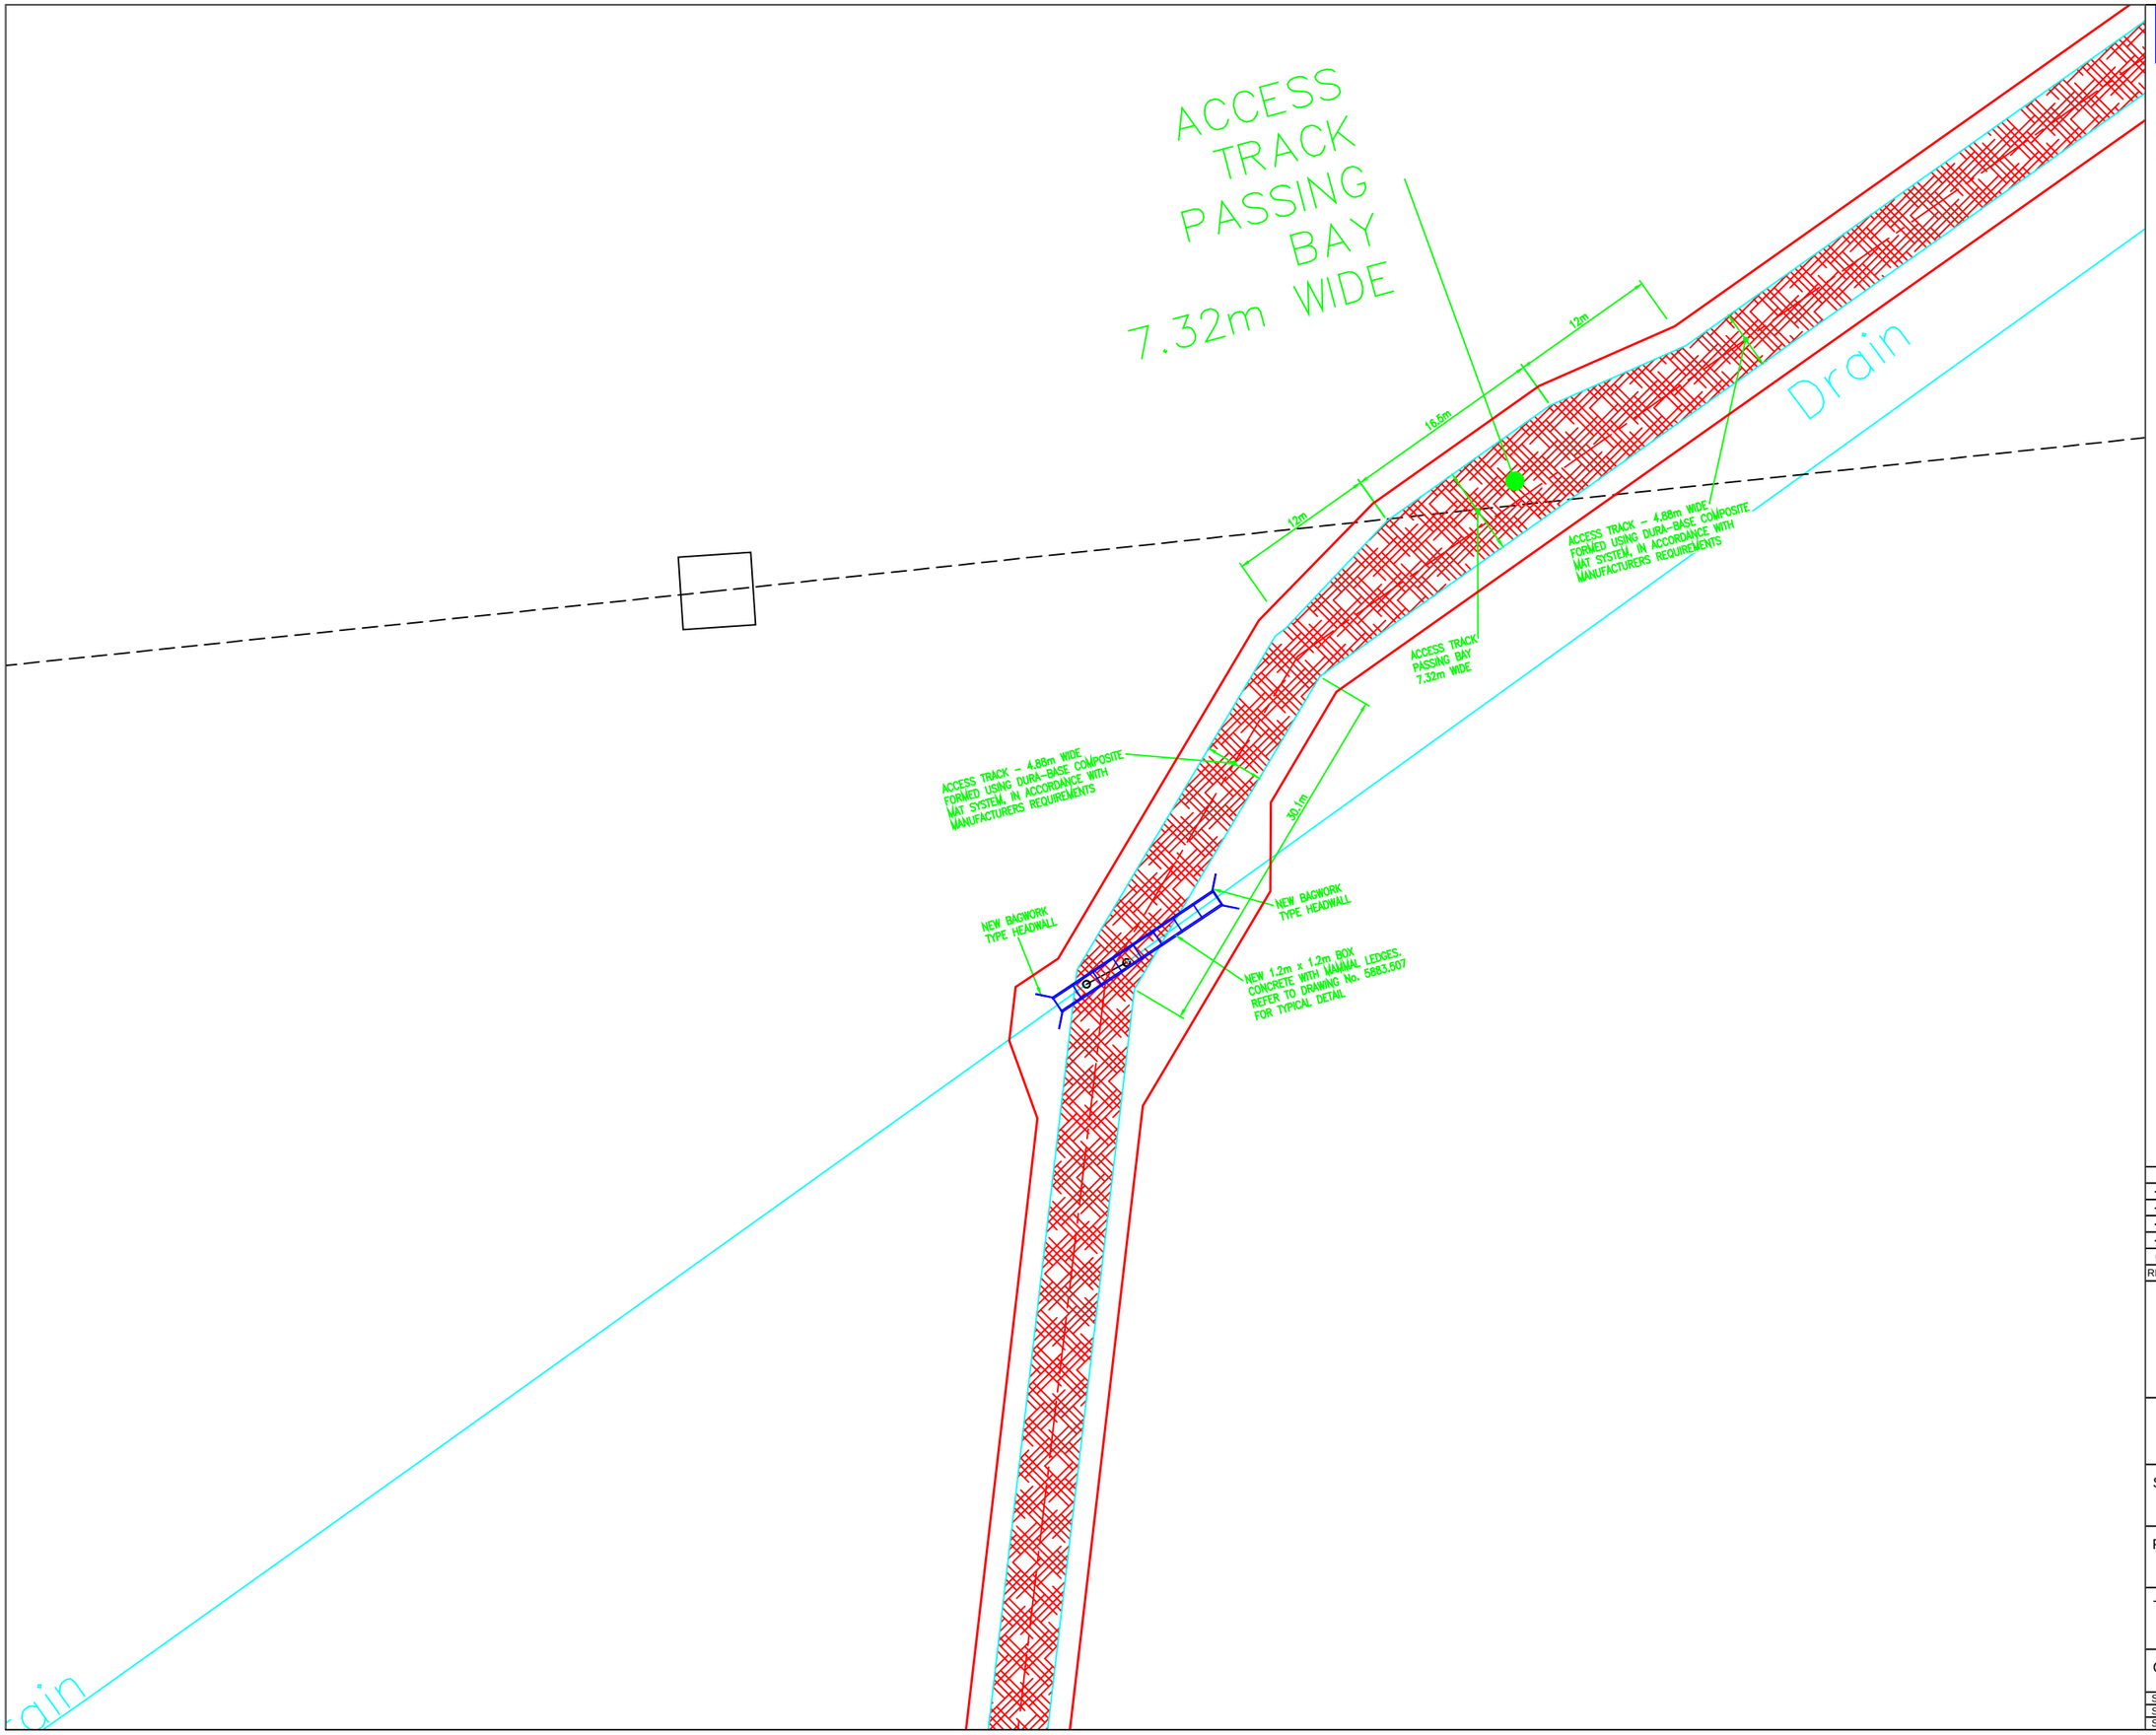

THE ORDNANCE SURVEY DATA ON THIS PLAN HAS BEEN REPRODUCED FROM ORDNANCE SURVEY ® BY PERMISSION OF ORDNANCE SURVEY ® ON BEHALF OF THE CONTROLLER OF HER MAJESTY'S STATIONERY OFFICE. © CROWN COPYRIGHT 2019. ALL RIGHTS RESERVED. LICENCE No. 100022432

KEY:

PLANNING APPLICATION BOUNDARY

WATER FEATURES (PONDS/DRAINS)

REVISION HISTORY

REV	DATE	BY	DETAILS	APR
–	–	–	–	–
–	–	–	–	–
–	–	–	–	–
–	–	–	–	–
0	MAY19	JF	FIRST ISSUE	JF

ZETLAND GROUP
FROM CONCEPTION TO COMPLETION

ZETLAND GROUP LIMITED
THE INNOVATION CENTRE, KIRKLEATHAM BUSINESS PARK, REDCAR, TS10 5SH
T: +44(0)1642 777728 E: info@zetlandgroup.com W: www.zetlandgroup.com

Registered in England No. 05864466. Registered office: The Innovation Centre, Kirkleatham Business Park, Redcar, TS10 5SH

THIS DOCUMENT IS THE PROPERTY OF ZETLAND GROUP LIMITED. IT CONTAINS PROPRIETARY AND CONFIDENTIAL INFORMATION WHICH MUST NOT BE DUPLICATED, USED OR DISCLOSED OTHER THAN AS EXPRESSLY AUTHORISED BY ZETLAND GROUP LIMITED OR ITS REPRESENTATIVE © 2019

SITE: ALTCAR MOSS, GREAT ALTCAR, WEST LANCASHIRE

PROJECT: APPLICATION FOR PLANNING PERMISSION

TITLE: PROPOSED CONSTRUCTION LAYOUT PLAN (4 OF 6)

CLIENT: AURORA ENERGY RESOURCES

Scale:	1:500
Size:	A3
Sheet:	1 of 1

DWG. No: ZG-AER-ALT-PA-14