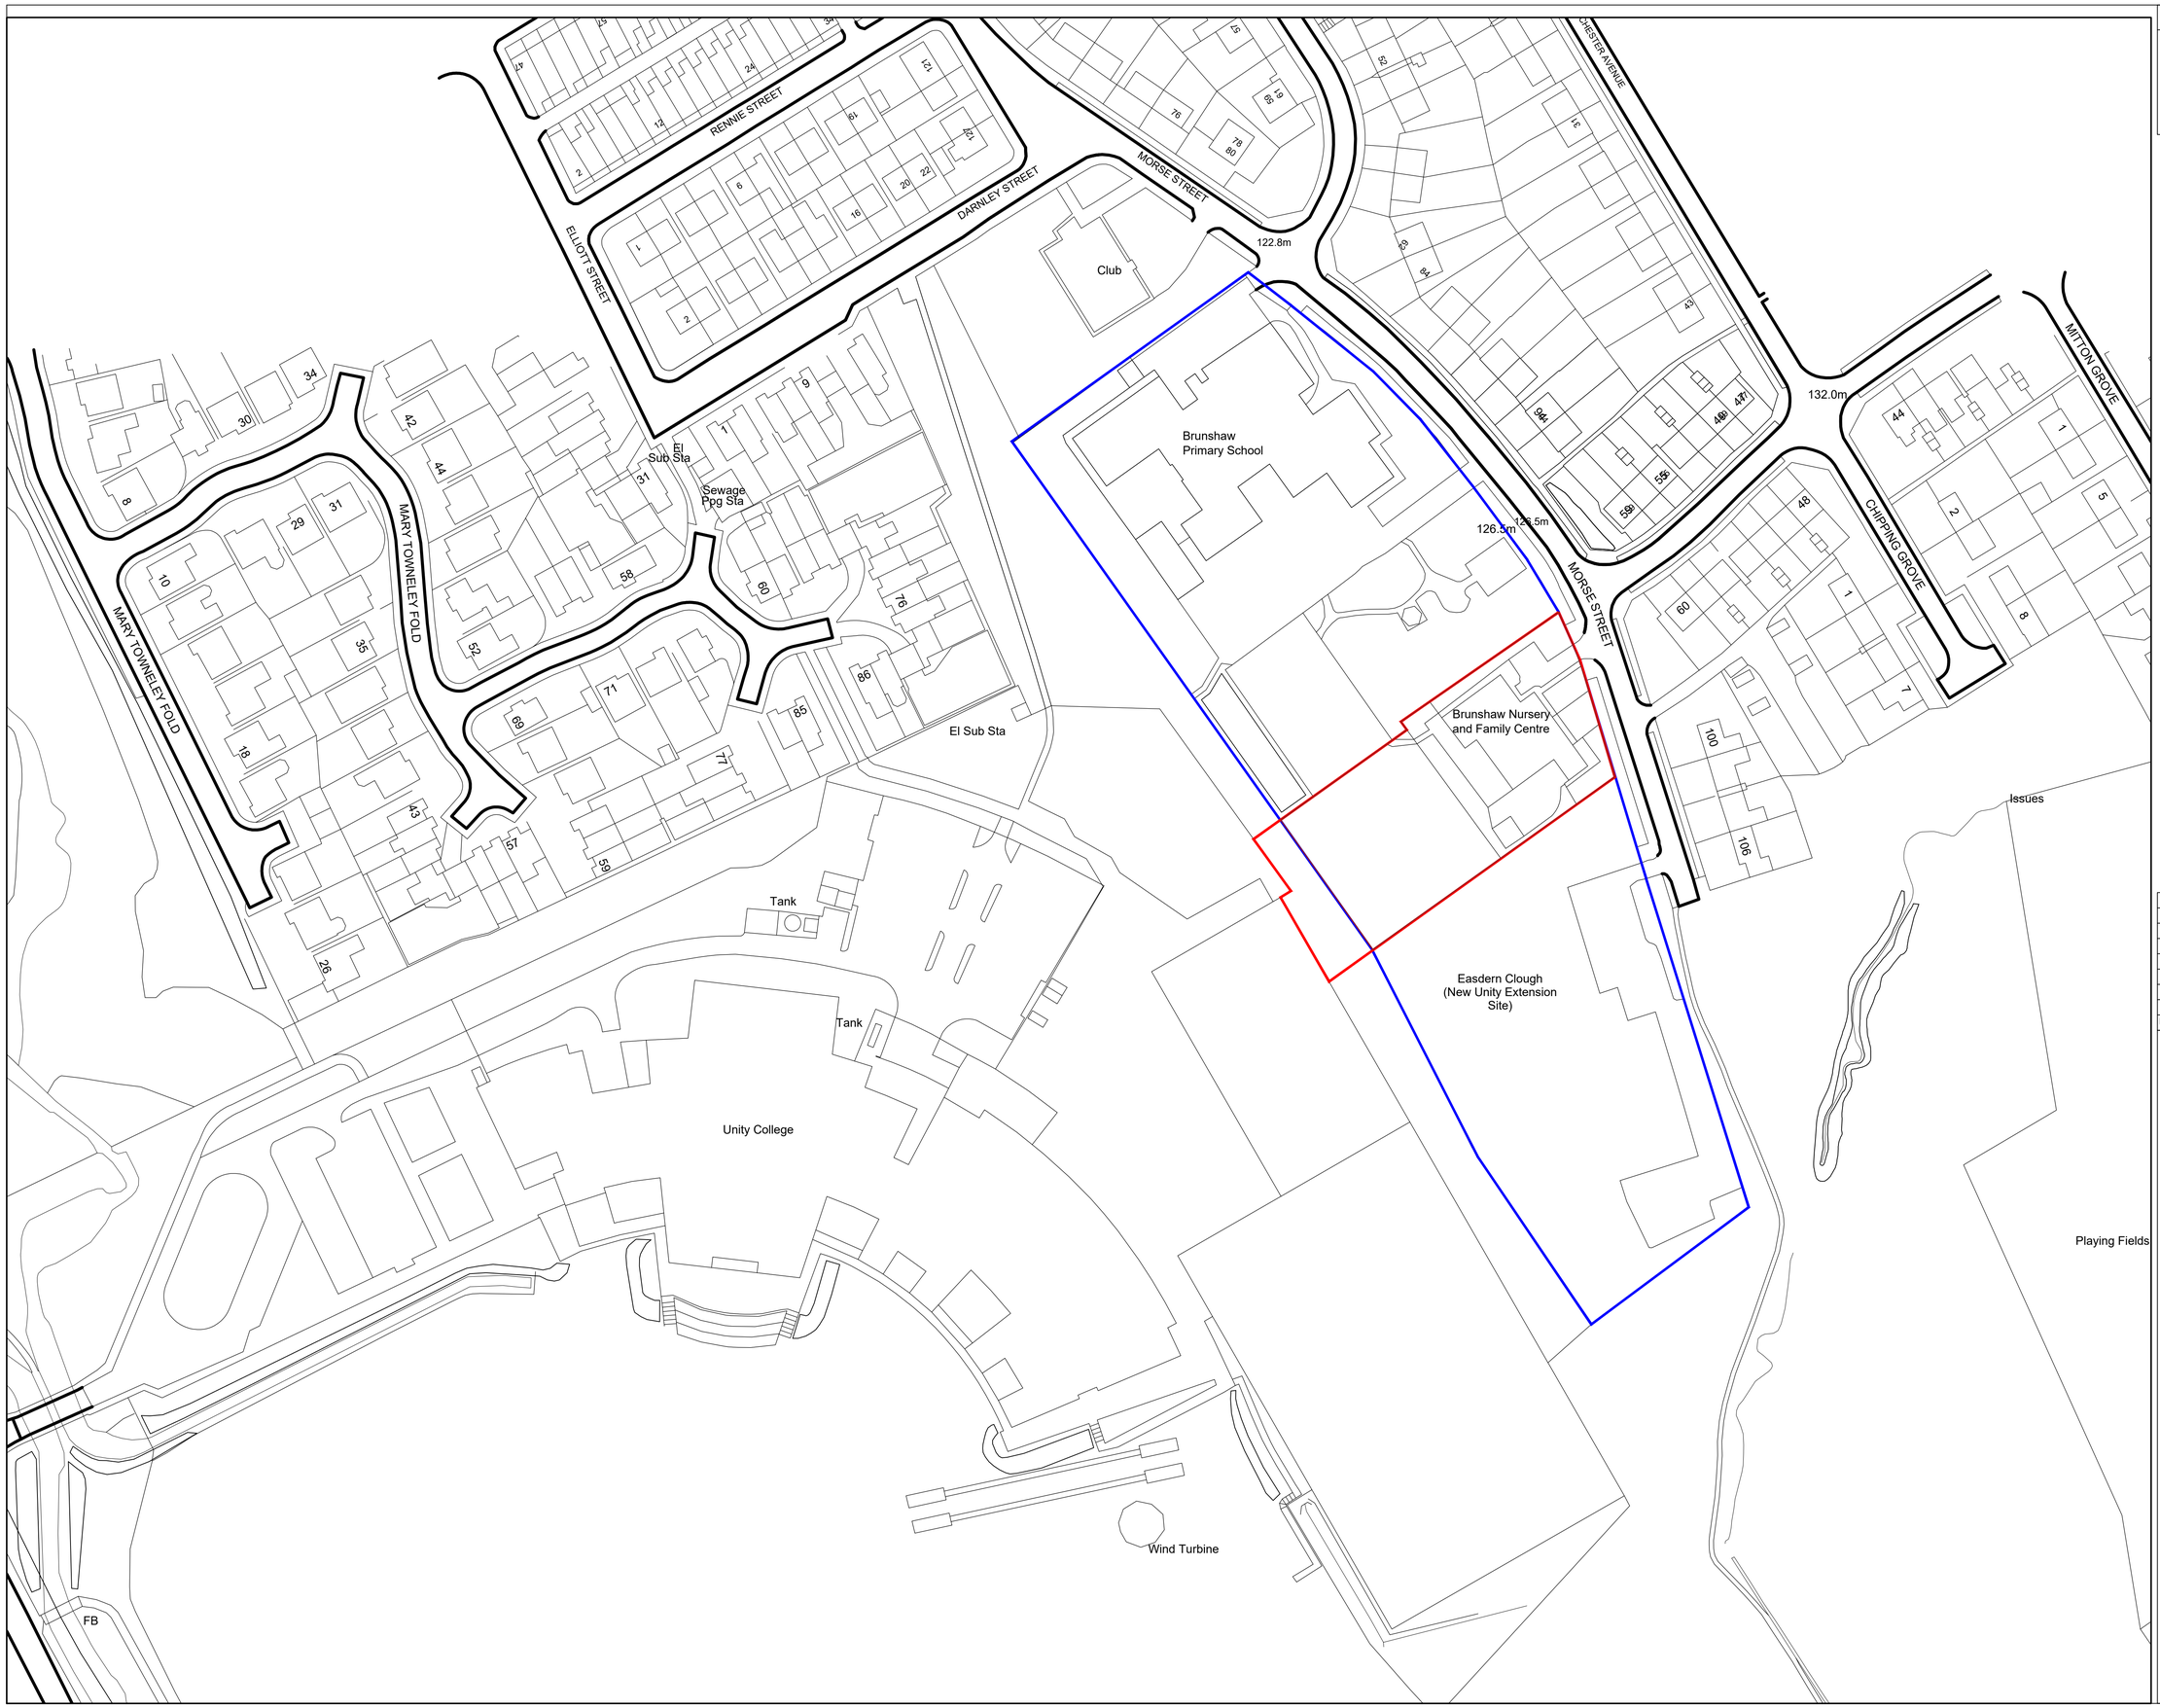

HEALTH & SAFETY COMMENTS

Notes: To be Read in conjunction with Co-Ordinates Schedule 9528-LCC-XX-ZZ-SC-A-90-12

DATE	REV	NOTES

NOTE: DIMENSIONS ARE NOT TO BE SCALED FROM THIS DRAWING. ALL WRITTEN MEASUREMENTS ARE TO BE CHECKED ON SITE BY THE CONTRACTOR.

© LANCASHIRE COUNTY COUNCIL MMXVII

ALL RIGHTS DESCRIBED IN CHAPTER IV OF THE COPYRIGHT, DESIGN AND PATENTS ACT 1988 HAVE BEEN GENERALLY ASSERTED.

TOWN NAME
Burnley

PREMISES NAME
Brunshaw Nursery
Morse Street Burnley
Lancashire, BB10 4PE

PREMISES NO.
-

PROJECT
Unity College Temporary Classrooms
Brunshaw Nursery

DRAWING TITLE
Existing Site Location Plan

SCALE:	DRAWN BY	DATE	CHECKED BY
1:1250 @A1 @A3	LCC	03.2021	LAC

Lancashire County Council

Design & Construction

DESIGN & CONSTRUCTION,
LANCASHIRE COUNTY COUNCIL,
PO BOX 100, PR1 0LD. TEL: 0300 1236701

PROJECT NO.	DRAWING NO.	REVISION
11303_LCC_	XX_ZZ_P_A_90-	01 P1

DRAWING STATUS
Planning

LCC A1+F