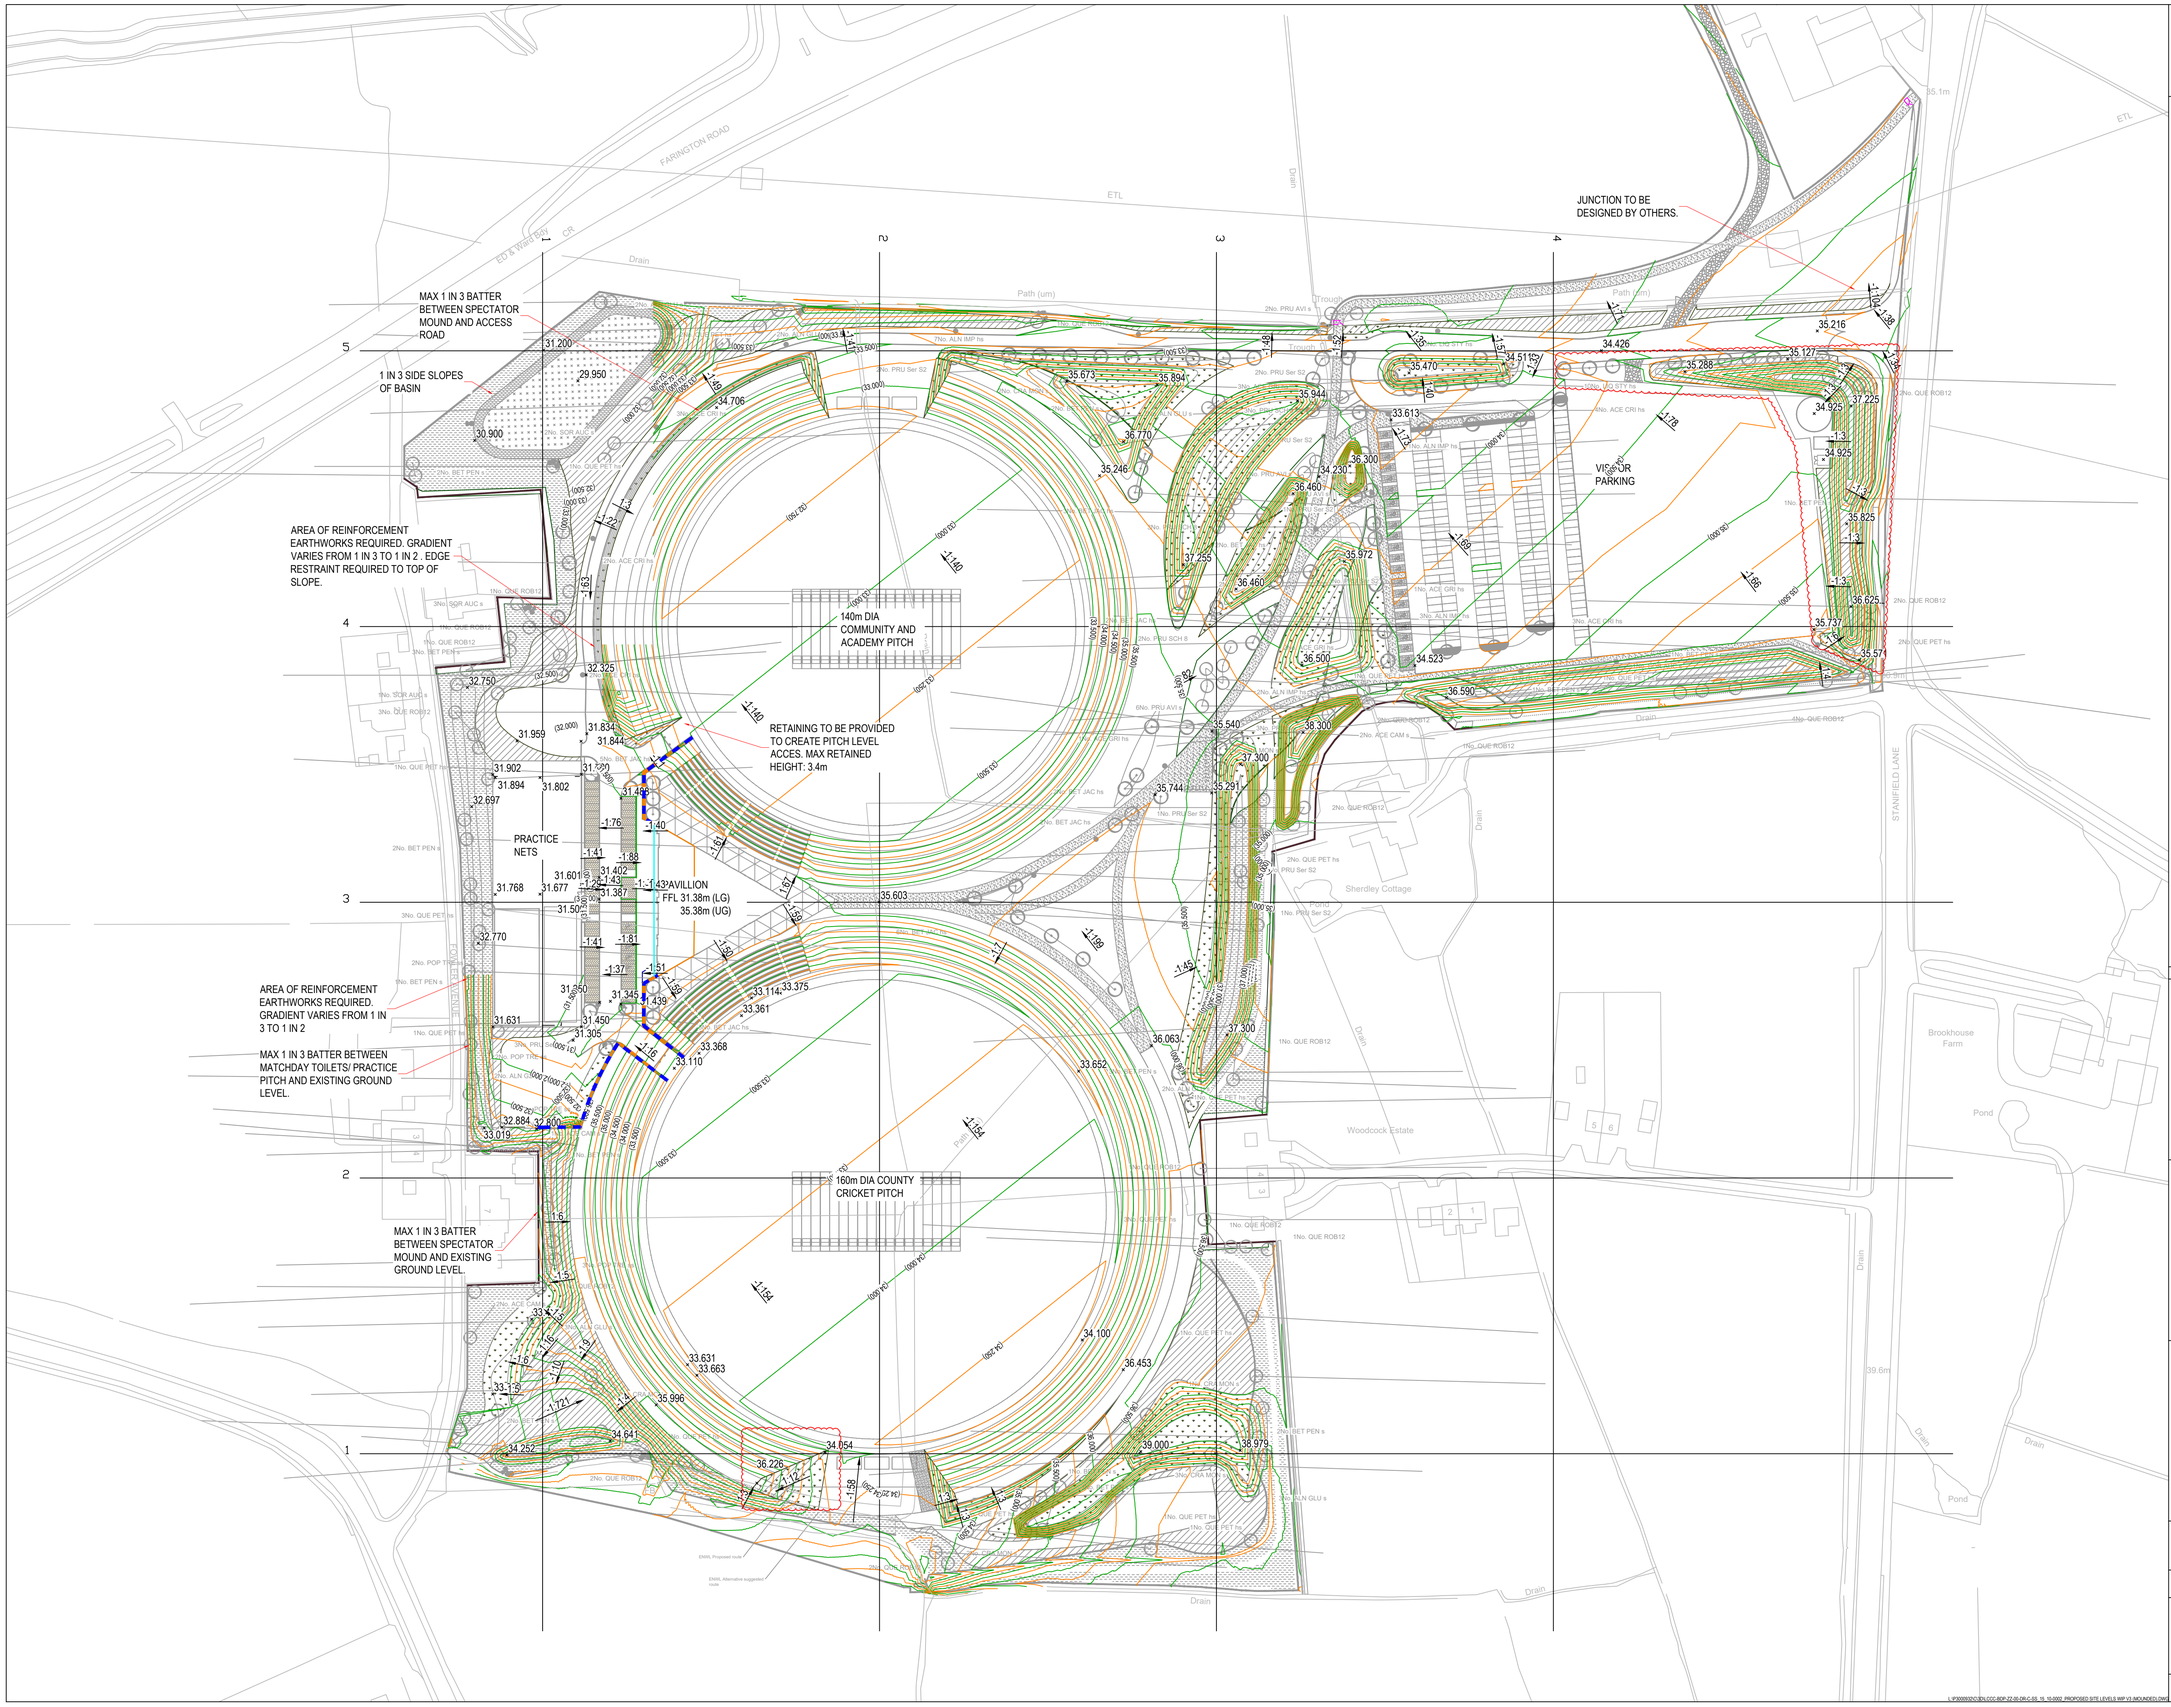

BUILDING DESIGN PARTNERSHIP SHALL HAVE NO RESPONSIBILITY FOR ANY USE MADE OF THIS DOCUMENT OTHER THAN FOR THAT WHICH IT WAS PREPARED AND ISSUED.

ALL DIMENSIONS SHOULD BE CHECKED ON SITE.

DO NOT SCALE FROM THIS DRAWING.

ANY DRAWING ERRORS OR DIVERGENCES SHOULD BE BROUGHT TO THE ATTENTION OF BUILDING DESIGN PARTNERSHIP AT THE ADDRESS SHOWN BELOW.

NOTES

1. ALL DIMENSIONS ARE IN METRES UNLESS STATED OTHERWISE.
2. THIS DRAWING SHALL BE READ IN CONJUNCTION WITH ALL OTHER RELEVANT ARCHITECTURAL AND ENGINEERING DETAILS, DRAWINGS AND SPECIFICATIONS.
3. ANY DISCREPANCIES SHOULD BE REPORTED TO THE ENGINEER IMMEDIATELY SO THAT CLARIFICATION CAN BE SOUGHT PRIOR TO THE COMMENCEMENT OF WORK.
4. UNDERGROUND SERVICES MAY BE PRESENT IN THE AREA. THE CONTRACTOR SHALL ESTABLISH THE PRECISE LINE AND DEPTH OF ALL SERVICES PRIOR TO COMMENCING ANY EXCAVATION WORKS
5. ALL LEVELS SHOWN ON THIS DRAWING ARE INDICATIVE ONLY, BASED ON PRELIMINARY MASTERPLAN LAYOUTS AND ARE SUBJECT TO CHANGE FOLLOWING DETAILED DESIGN. THEY SHOULD NOT BE RELIED UPON FOR CONTRACTUAL OR COST COMMITMENT PURPOSES.

KEY

- SITE BOUNDARY
- MAJOR INDICATIVE SURFACE CONTOUR 0.5m INTERVALS
- MINOR INDICATIVE SURFACE CONTOUR 0.25m INTERVALS
- XX.XX PROPOSED SPOT LEVEL
- 1:XX PROPOSED GRADIENT ARROW
- PROPOSED RETAINING STRUCTURE

REVISION	DESCRIPTION	DRAWN	CHECKED	DATE
T03	LANDSCAPE UPDATES (CLOUDED)	EW	DN	23/06/23
T02	ACCESS ROAD UPDATES	EH	DN	06/01/23
T01	MASTERPLAN UPDATES	EW	DN	17/10/22
P7	PLANNING ISSUE	EW	DN	22/07/22
P6	MASTERPLAN LAYOUT UPDATED	ARJ	DN	14/04/22
P5	UPDATED TO SUIT NEW LAYOUT	ARJ	DN	11/02/22
P4	CAR PARK LOWERED BASIN ADDED	ARJ	DN	24/01/22
P3	UPDATED TO SUIT NEW LAYOUT & VE	ARJ	DN	23/12/21
P2	ACCESS RD AND CP LEVELS REVISED	ARJ	DN	29/07/21
P1	FIRST ISSUE	ARJ	DN	18/06/21

KEY PLAN

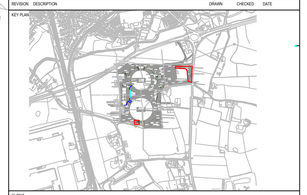

CLIENT

Lancashire County Cricket Club

BDP.

11 Ducie Street
PO BOX 85
Piccadilly Basin
Manchester
M60 3JA
United Kingdom

T +44 [0]161 828 2200
www.bdp.com

PROJECT TITLE

WOODCOCK ESTATE
FARRINGTON, PRESTON

BDP JOB NUMBER: P3000932

DO ZONE / CLASSIFICATION: COMMERCIAL IN CONFIDENCE

DRAWING TITLE

EARTHWORKS ANALYSIS
PROPOSED SITE LEVELS

SCALE: 1:1000 @ A1

DATE: JUN 2021

DRAWING No.: 210002-BDP-ZZ-ZZ-DR-C-0002

REVISION: T03

L:\P3000932\CD\DLCCC-BDP-ZZ-00-DR-C-SS_15_15-0002_PROPOSED SITE LEVELS WIP V3.(MODIFIED).DWG