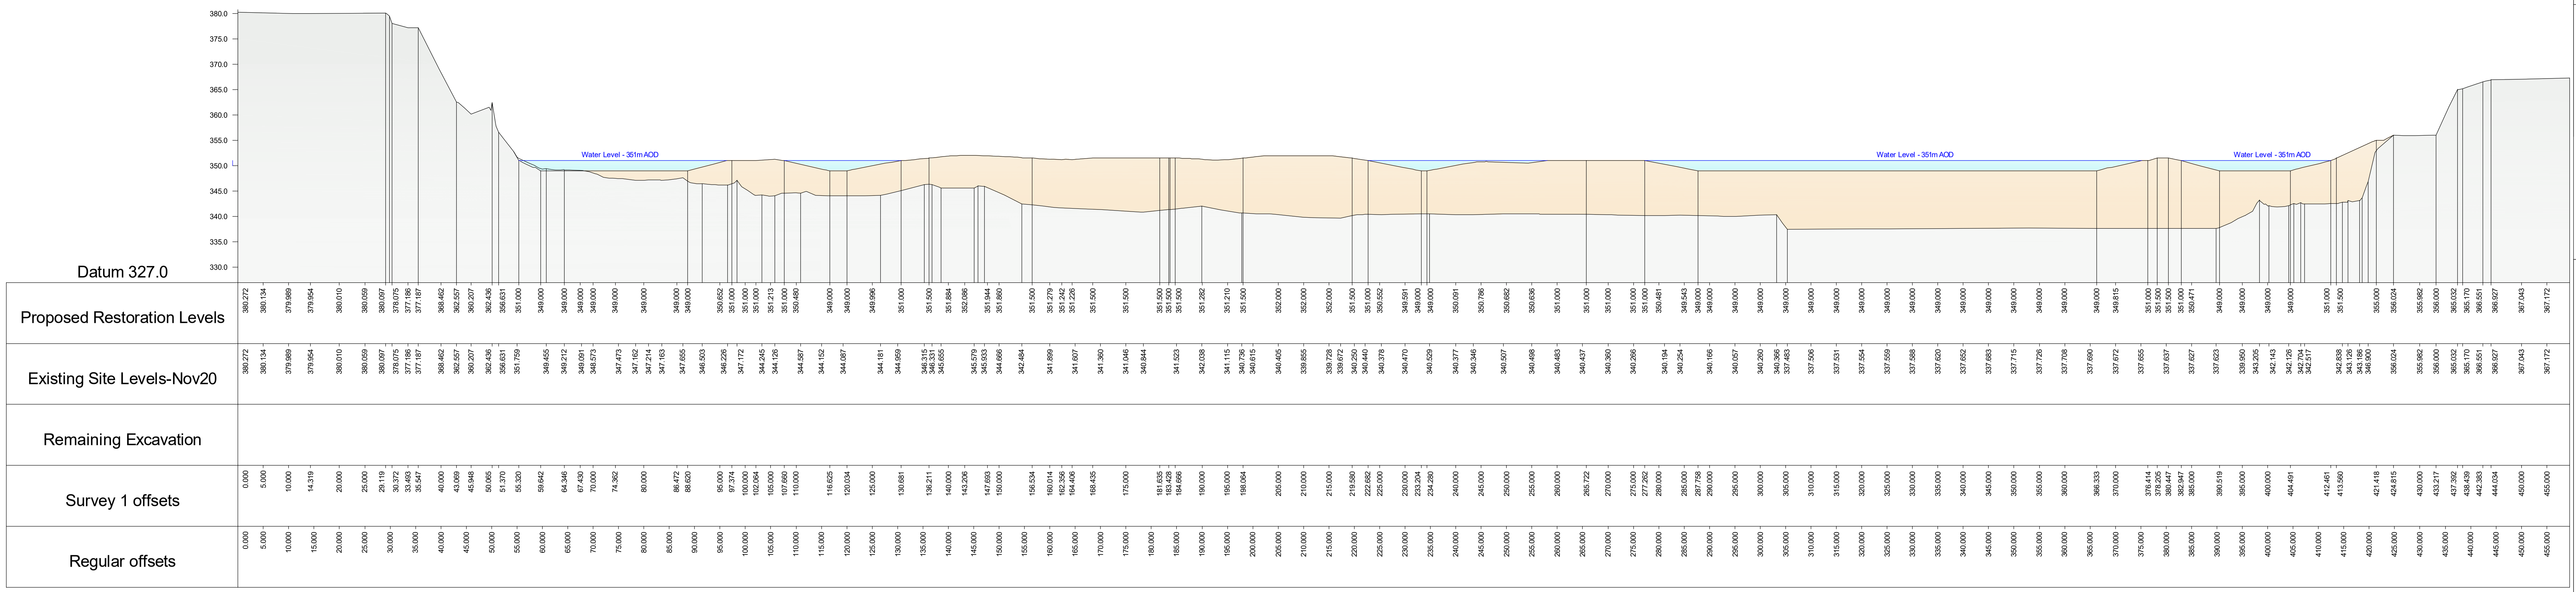

Section A - A'

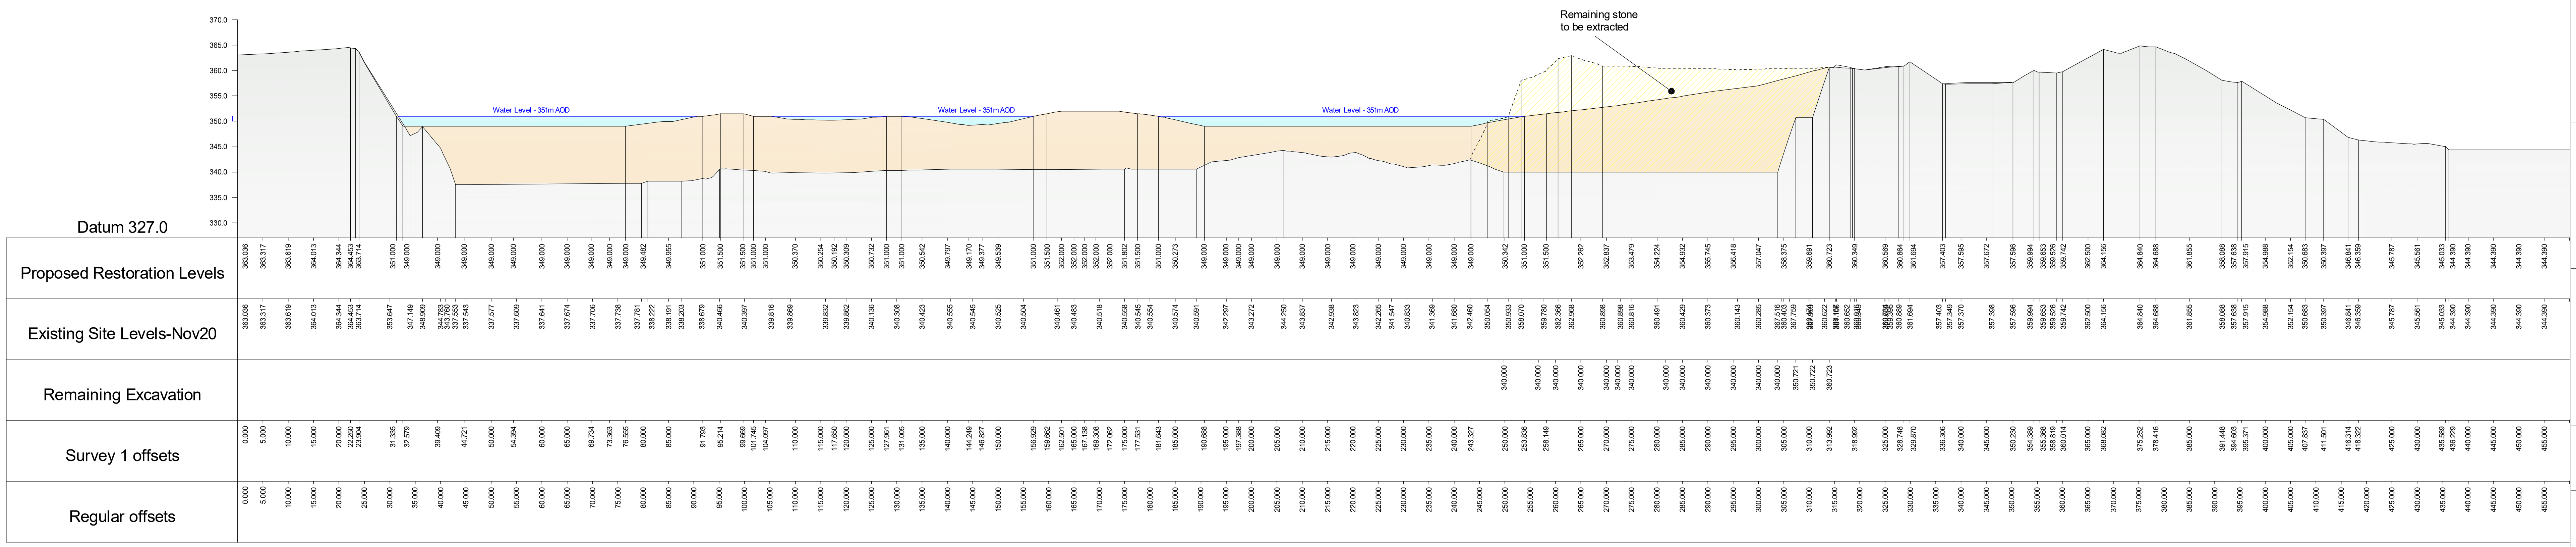

Section B - B'

REVISIONS

Date	Description	By
//	//	//
//	//	//
//	//	//
//	//	//

Legend:

- Remaining stone to be extracted
- Imported restoration material
- Lakes / ponds

Datum: Levels relative to Ordnance Survey by connection to OS Active Network by GPS

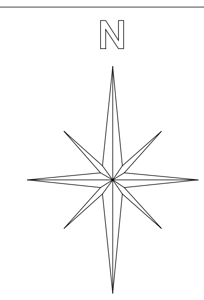

LINEAR surveys

LINEAR SURVEYS LIMITED
23 Knowler Way
Liversedge
West Yorkshire
WF15 6DG

Tel - 01924 521862
Mob - 07884434452

e-mail - linearsurveys@gmail.com

Client
ARMSTRONGS AGGREGATES LIMITED

Job Title
Waddington Fell Quarry

Project Title

Scale	Date	Drawn by	Checked
1:1000@A2	DEC 2020	SW	MS/CH

Dwg. title
Restoration Cross Sections

DWG No.
WFQ/OCT20-04

Rev.

PLOT SIZE: A2. PLOT SCALE: 1: TYPE SCALE HERE