Proposed Long Section Through Pavilion
1 : 400

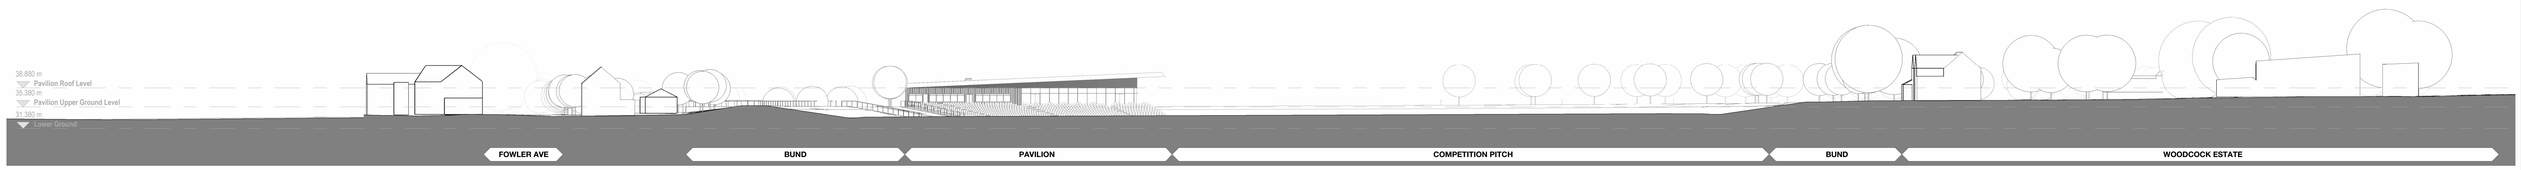

Proposed Long Section Through Competition Pitch
1 : 400

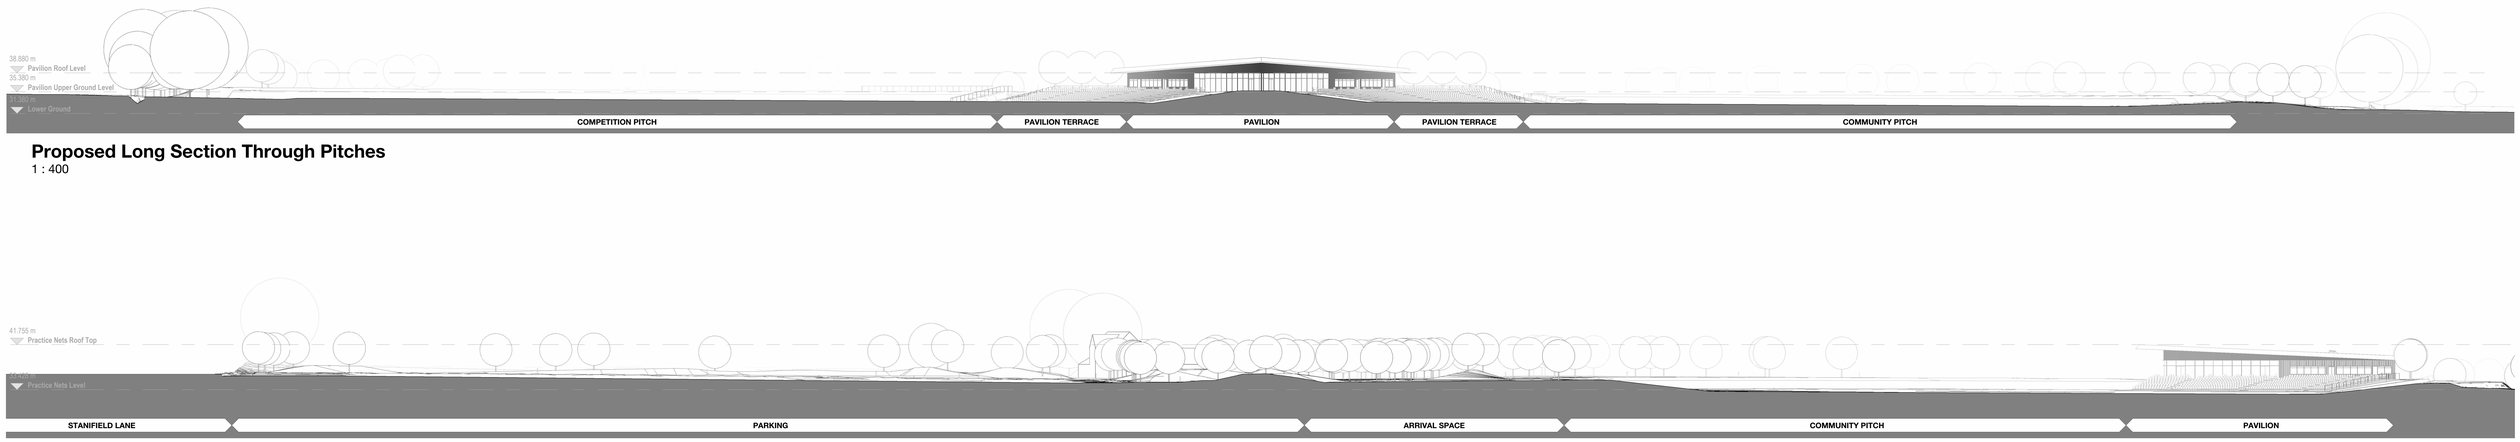

Proposed Long Section Through Pitches
1 : 400

Proposed Long Section Through Community Pitch
1 : 400

Proposed Long Section Through Parking
1 : 400

BUILDING DESIGN PARTNERSHIP SHALL HAVE NO RESPONSIBILITY FOR ANY USE MADE OF THIS DOCUMENT OTHER THAN FOR THAT WHICH IT WAS PREPARED AND ISSUED.

ALL DIMENSIONS SHOULD BE CHECKED ON SITE.

DO NOT SCALE FROM THIS DRAWING

ANY DRAWING ERRORS OR DIVERGENCIES SHOULD BE BROUGHT TO THE ATTENTION OF BUILDING DESIGN PARTNERSHIP AT THE ADDRESS SHOWN BELOW.

DRAWINGS SHALL BE READ IN CONJUNCTION WITH THE FOLLOWING BEFORE WORK COMMENCES:
- THE CDM DESIGN ISSUES REGISTER
- THE BDP RISK SERIES OF DRAWINGS
- THE PROJECT CDM RISK REGISTER

NOTES

REVISION	DESCRIPTION	DRAWN	CHECKED	DATE
P00	First Issue	AB	AC	24/05/2021
P01	RIBA Stage 2 Interim Issue	AB	AC	30/07/2021
P02	Graphics Update	AB	AC	04/08/2021
P03	General Update	AB	AC	21/01/2022
P04	General Update	AB	AC	02/03/2022
P05	General Update	AB	AC	05/05/2022
P06	Issued for Planning	AB	AC	26/07/2022

KEYPLAN

CLIENT

ERIC WRIGHT CONSTRUCTION
PART OF THE ERIC WRIGHT GROUP

Lancashire County Council

11 Ducie Street
PO Box 85
Piccadilly Basin
Manchester
M60 3JA
United Kingdom

T +44 (0)161 828 2200
www.bdp.com

BDP.

PROJECT TITLE
Woodcock Estate

JOB OR ACCOUNT
P3000932

DRAWING TITLE
Proposed Site Sections

SCALE @ A0
1 : 400

DATE FIRST ISSUED
07/04/21

DRAWING
WDK-BDP-ZZ-XX-DR-A-(0-)-0010

REVISION
P06

C:\REVIT_LOCAL\3222WDK-BDP-XX-ZZ-M3-A-0000 - Container_adam.brennan1@BW.rvt