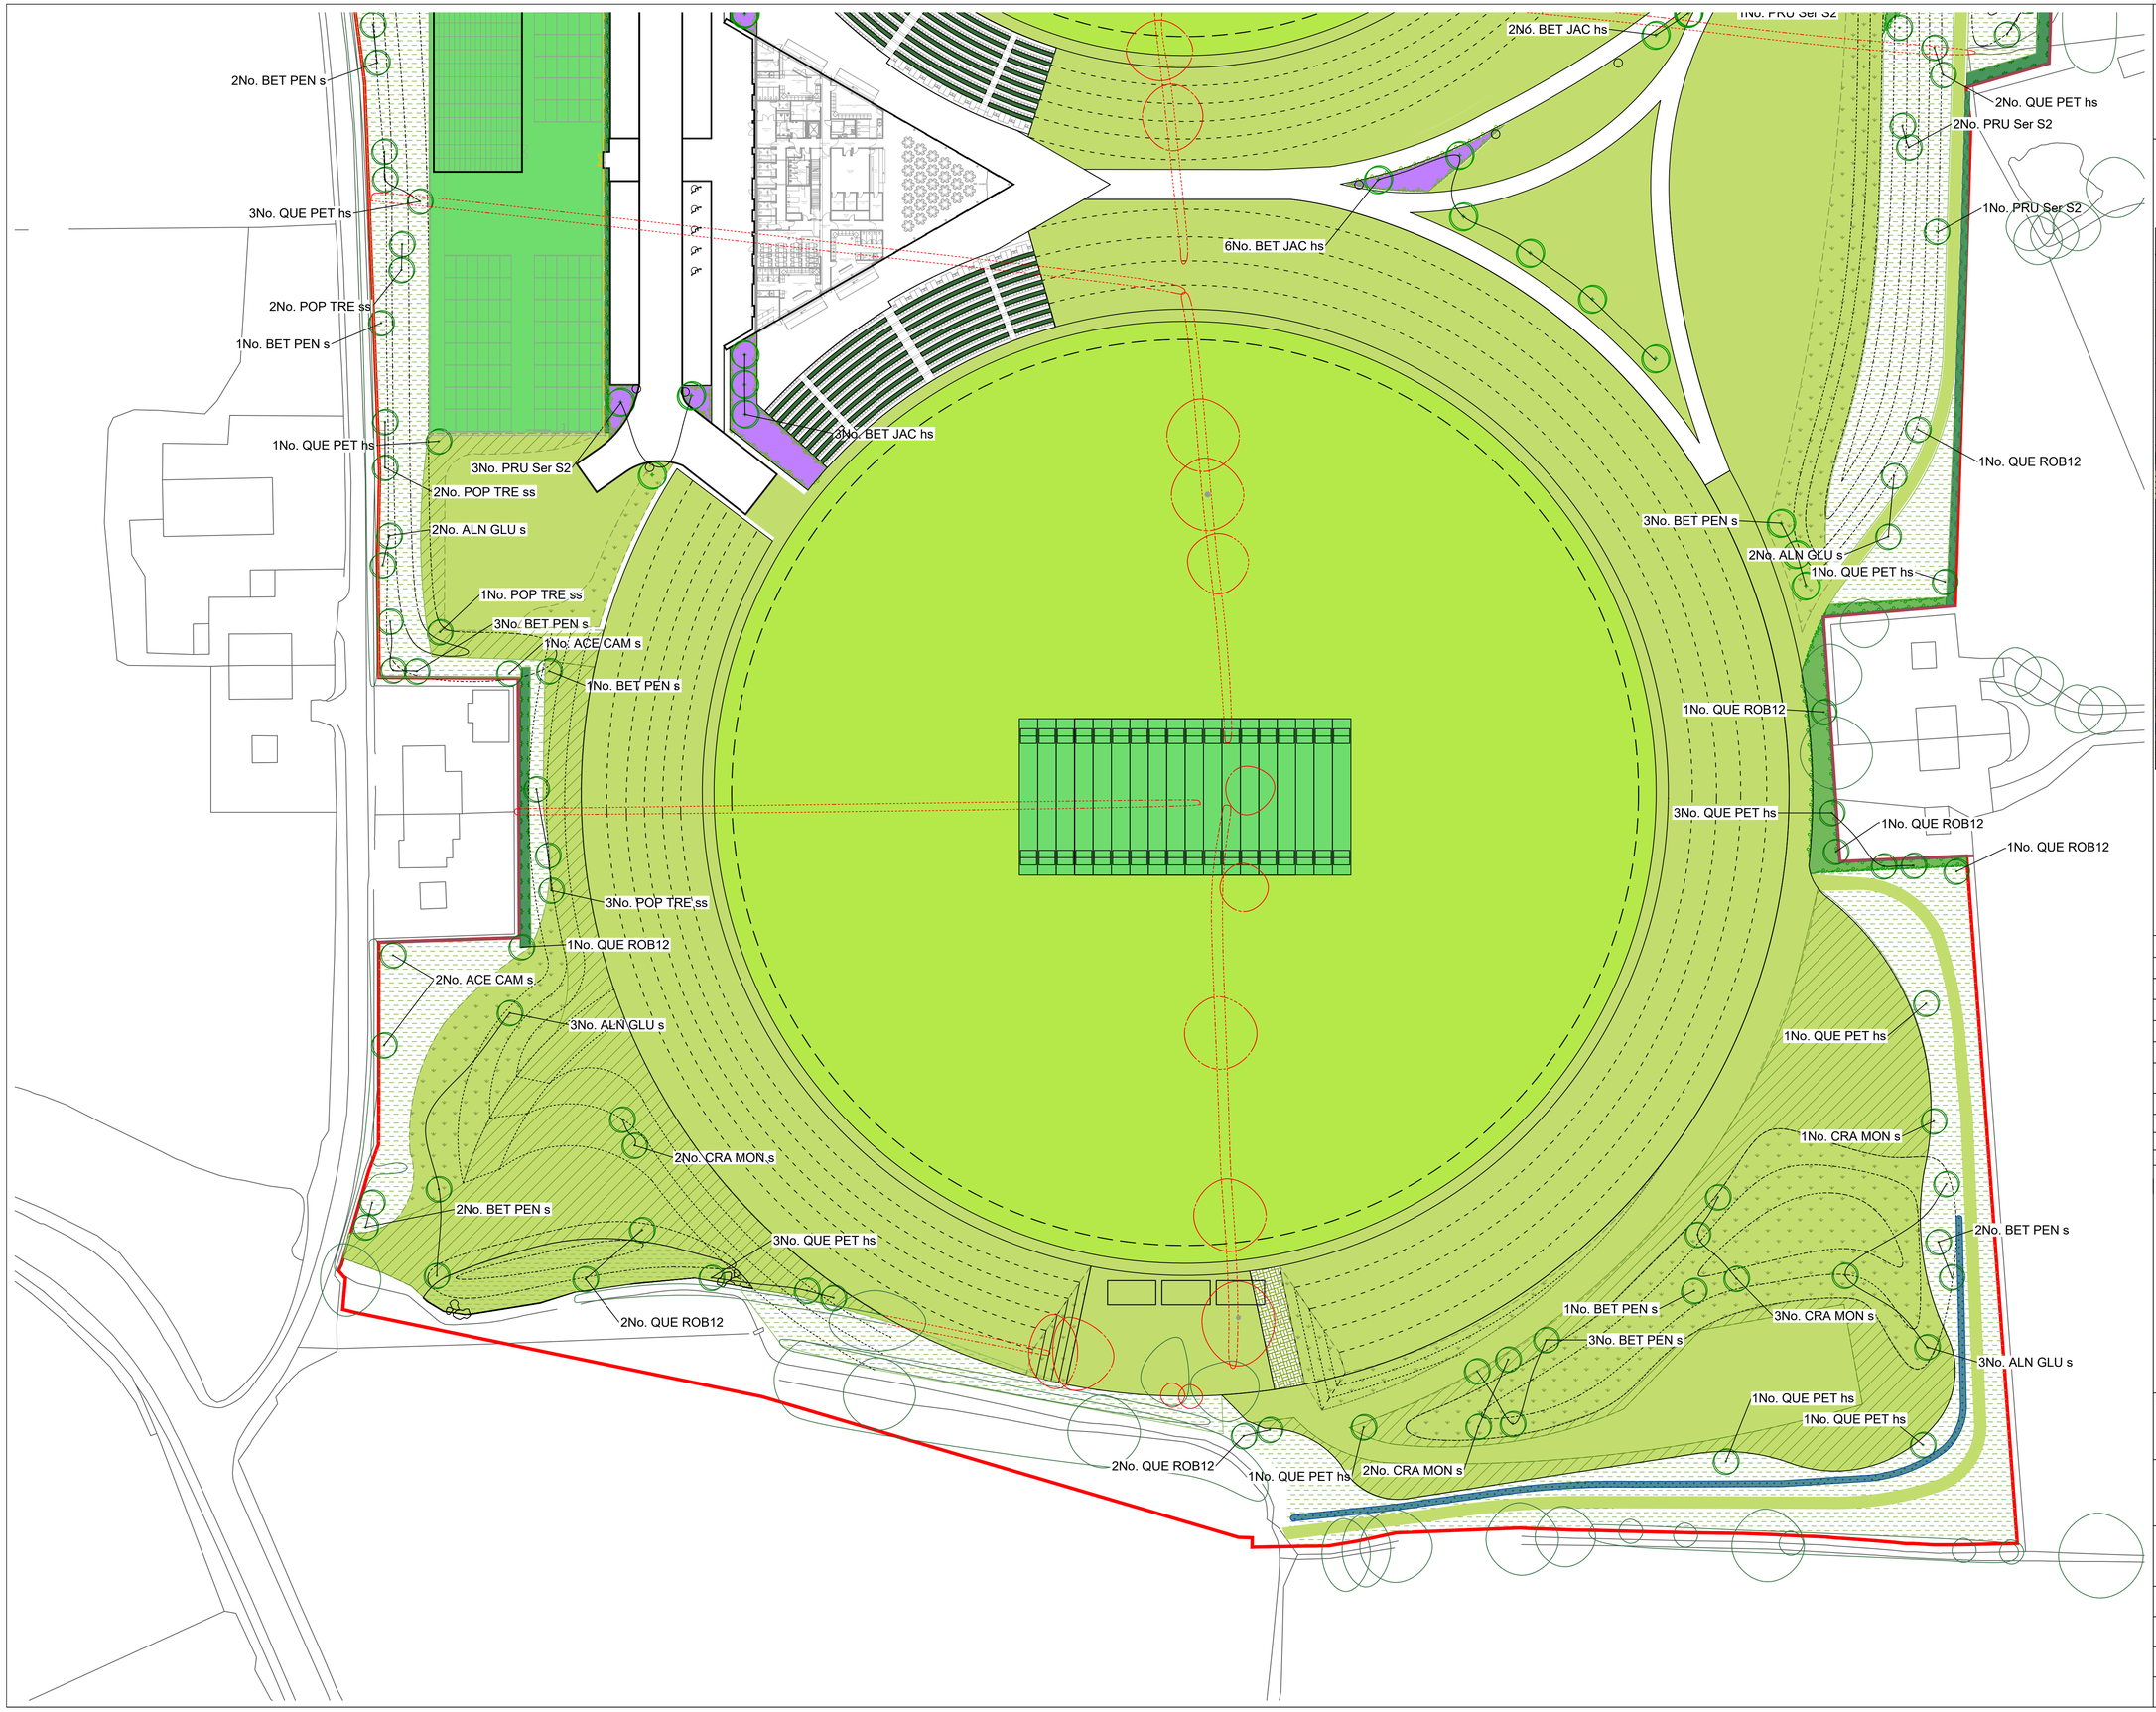

Do not scale this drawing (printed or electronic version).

Contractors must check all dimensions from site

This drawing is copyright and is for use on this site only. This drawing should be read in conjunction with all relevant consultants drawings and specialist subcontractors / supply chain drawings and specifications.

All works to be carried out in accordance with the latest British Standards / Codes of Practice unless specifically directed otherwise in the specification.

Responsibility for the reproduction of this drawing in paper form, or issued in electronic format, lies with the recipient to check that all information has been replicated in full and is correct when comparedto the original paper or electronic image.

Graphical representations of equipment on this drawing have been co-ordinated, but are approximations only. Please refer to the specifications and / or details for actual sizes and / or specific contractor construction information.

Notes:-

Soft Landscape

- Proposed earthwork contours
- Street tree planting: Heavy standard 12-14cm girth [Total - 103 No.]
- Informal native tree planting: Select standard 10-12cm girth [Total - 147 No.]
- Amenity grass seed
- Proposed ornamental flowering herbacious planting To car park and arrival spaces [Total area - 784.2m²]
- Proposed ornamental ground cover planting To car park planting islands & terrace seating [Total area - 440.2m²]
- Proposed ornamental shrub planting To car park and arrival spaces [Total area - 903.4m²]
- Proposed native shrub planting To site boundary & arrival spaces [Total area - 2,221.5m²]
- Proposed native hedge planting [Total area - 313.4 lin.m]
- Proposed pollen & nectar wildflower mix
- Proposed native woodland planting mix Whips & feathers [Total area - 8,334m²]
- Proposed semi aquatic / marginal planting To pond and SUDs areas
- Proposed semi aquatic / marginal planting To pond and SUDs areas
- Proposed pitch surfacing Specification by specialist [Total area - 31,745m²]
- Existing hedgrows and trees to be removed
- Existing hedgrows and trees to be retained
- Existing hedge planting To be improved and infilled where required
- Existing hedgerow to be transplanted [Total area - 168lin.m]
- Proposed wet meadow mix in formed ditches [Total length - 500lin.m]
- Proposed species rich grassland

For planting schedule information
Please see sheet: **UG_1016_LAN_SL_DRW_04**

REV.	DATE	DESCRIPTION	DRAWN	CHK'D
P10	13/01/23	AMENDED ISSUE	TH	SA
P09	22/12/22	AMENDED ISSUE	SA	ME
P08	20/12/22	AMENDED ISSUE	SA	ME
P07	19/12/22	AMENDED ISSUE	SA	ME
P06	13/12/22	LAYOUT UPDATED	KT	SA
P05	19/07/22	LAYOUT UPDATED	SA	MT
P04	06/04/22	PLANTING AREAS AMENDED	SA	MT
P03	17/02/22	LAYOUT UPDATED	SA	MT
P02	02/02/22	LAYOUT UPDATED	RS	SA
P01	26/01/22	FIRST ISSUE	RS	SA

U R B A N
G R E E N

A: Ground Floor, The Tower,
Deva City Office Park, Trinity Way,
Manchester M3 7BF

T: +44 (0) 161 312 3131

weareurbangreen.co.uk

Client:
ERIC WRIGHT

Project:
CRICKET FACILITY, FARINGTON

Title:
SOFT LANDSCAPE 1/3

Issue:
PLANNING

Drawn:	Checked:	Approved:
RS	SA	MT
Project: UG1016	**Scale @ A1:** 1:500	**Date:** 26/01/22
Dwg No: UG_1016_LAN_SL_DRW_02		**Revision:** P10