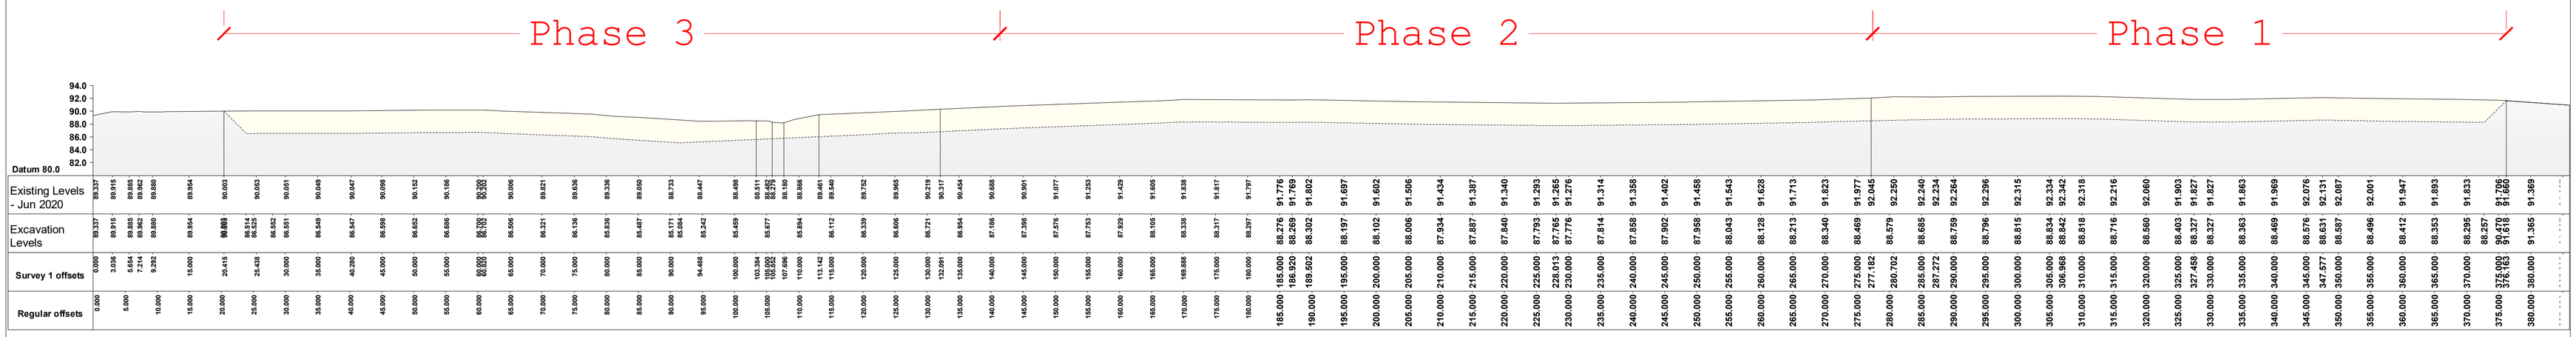

Section A - A'

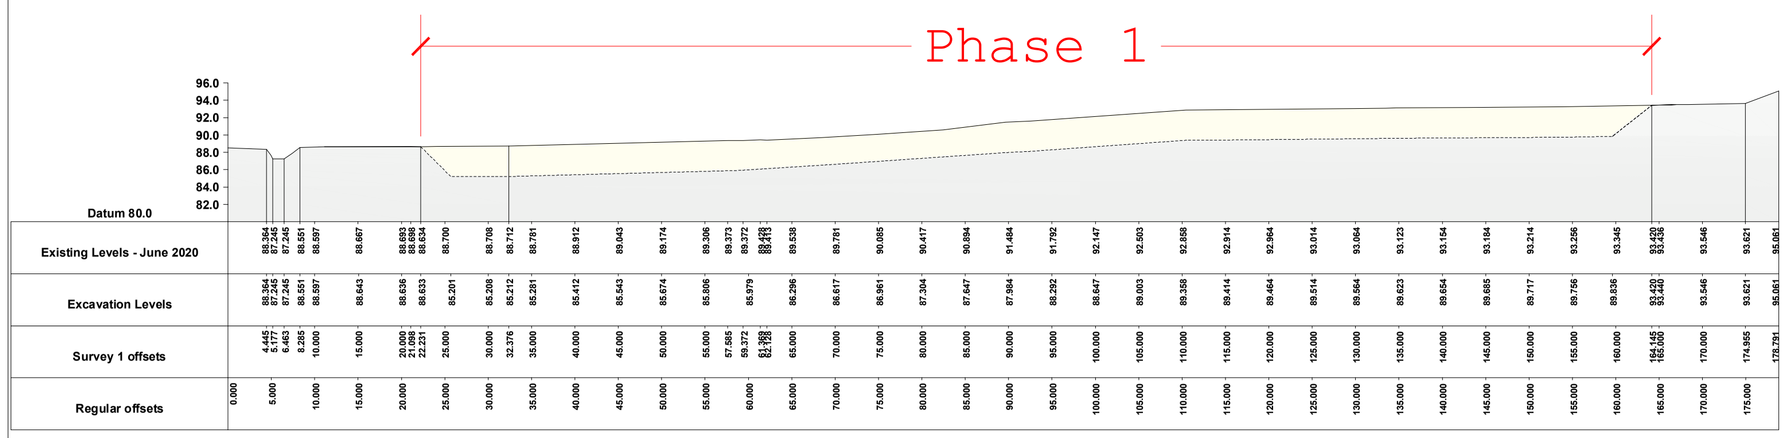

Section B - B'

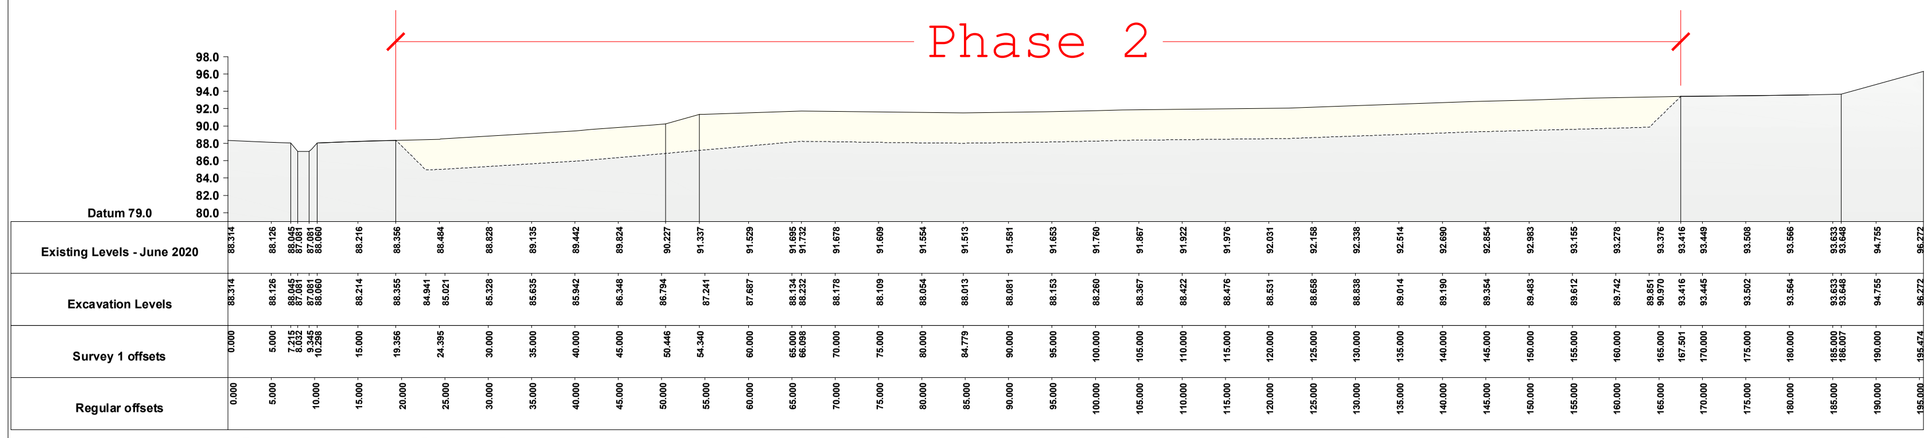

Section C - C'

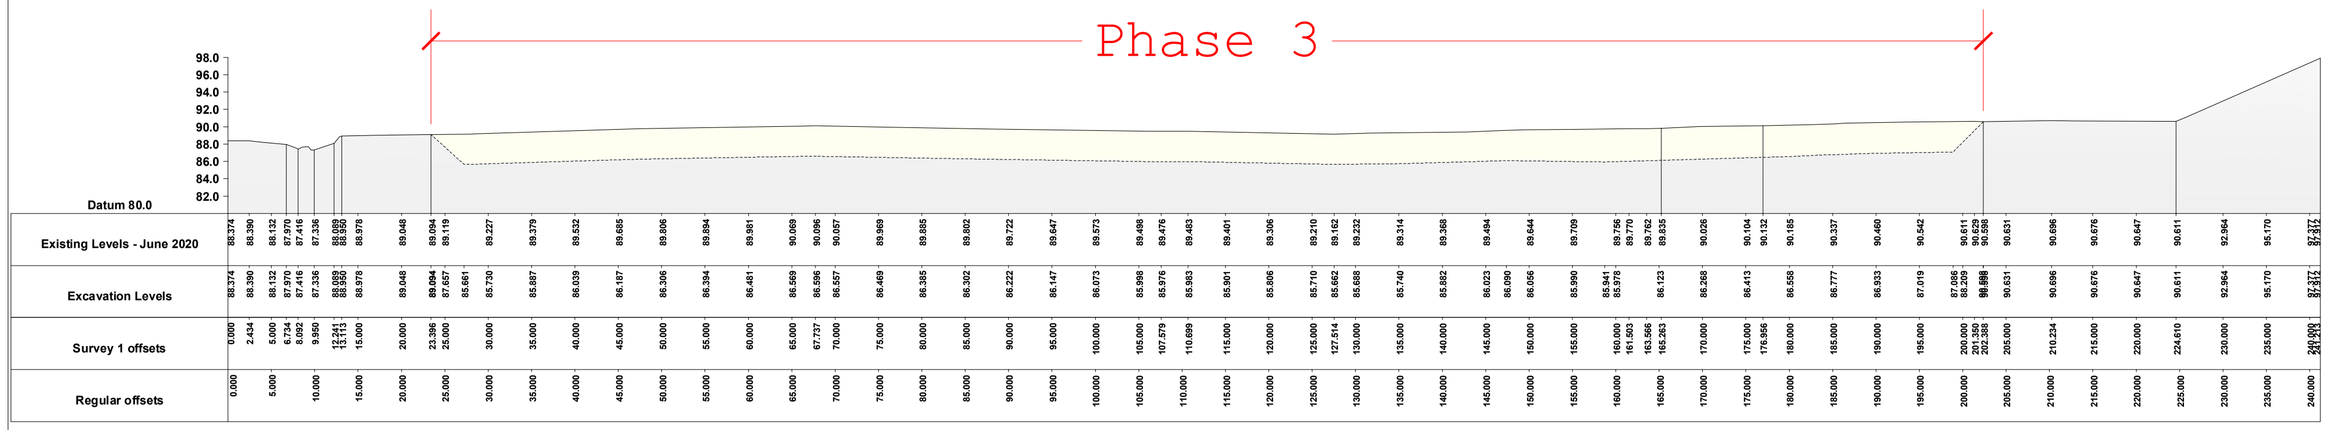

Section D - D'

LINEAR SURVEYS LIMITED
23 Knowler Way
Liversedge
West Yorkshire
WF15 6DG

Tel - 01924 521862
Mob - 07884434452

e-mail - linearsurveys@gmail.com

Client

Mineral Planning Group Ltd

Job Title

Gale Moss, Chorley

Project Title

Scale	Date	Drawn by	Checked
1:500@A1	Dec 2020	PR/SW	

Dwg. title

Cross sections showing relationship between existing ground levels and proposed excavation levels.

DWG No.

MPG/GM/DEC20-06A

PLOT SIZE: A1. PLOT SCALE: 1: TYPE SCALE HERE