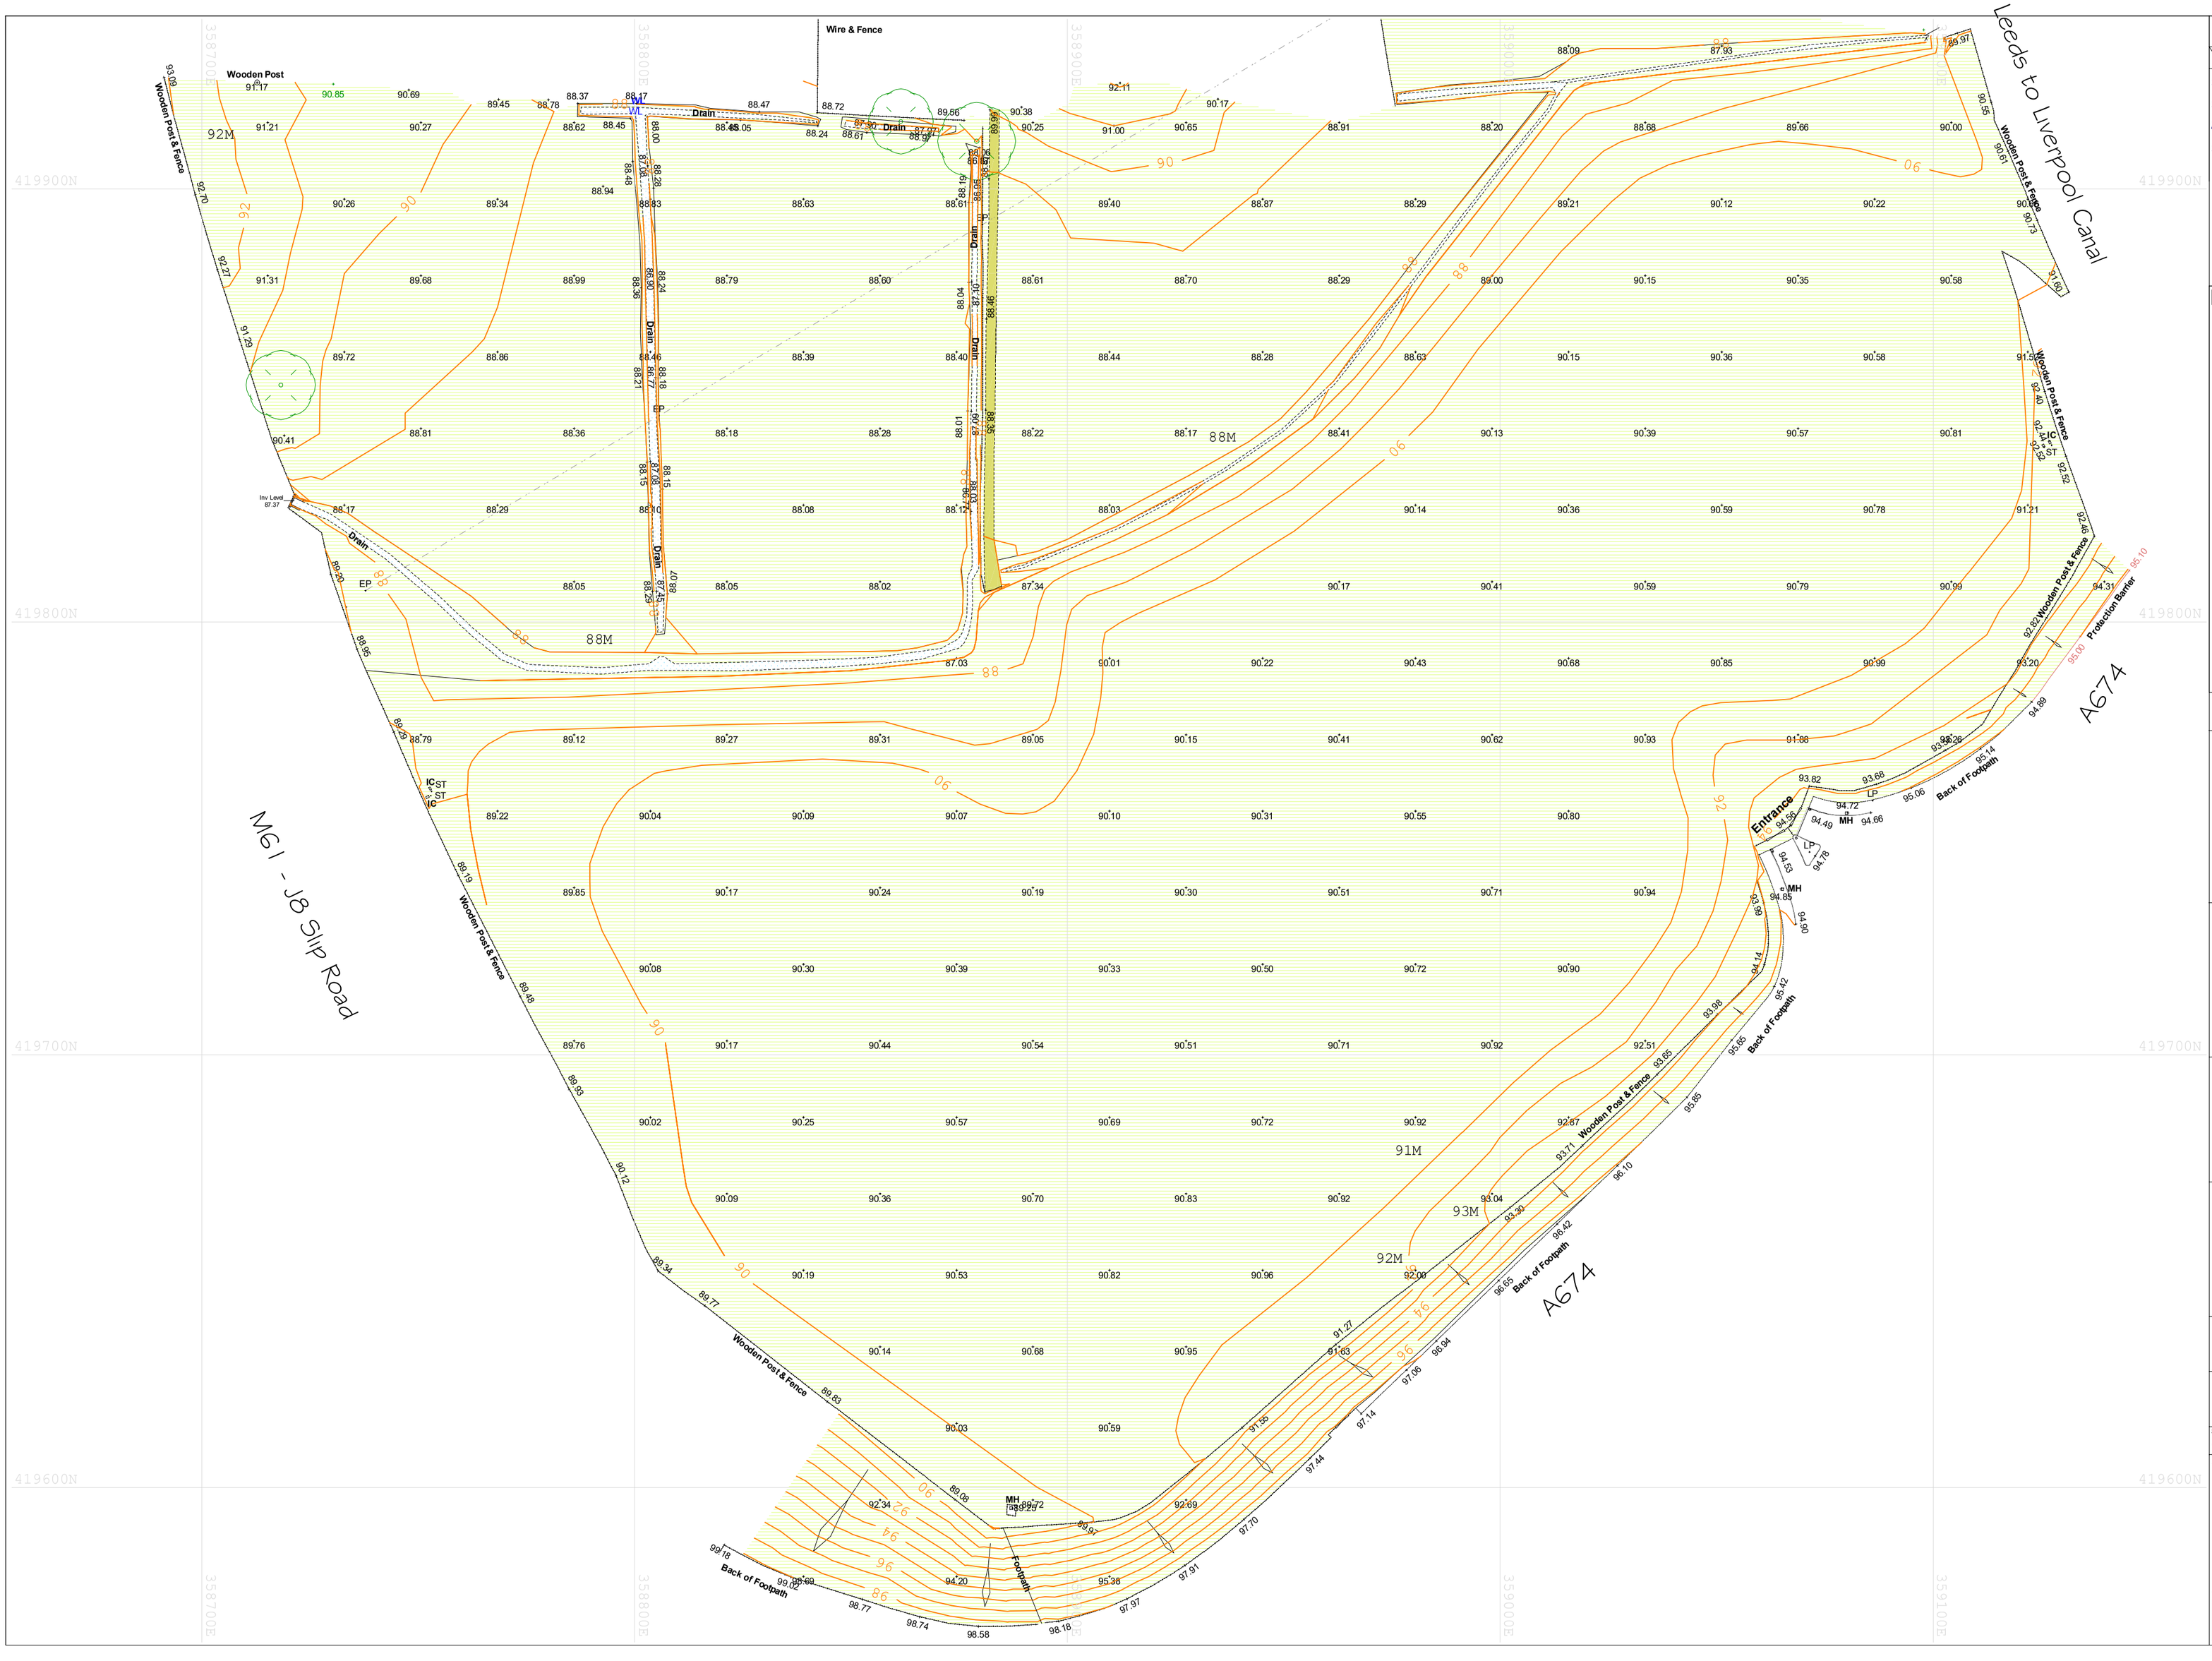

REVISIONS

	Date	Description	By
//	//	//	//
//	//	//	//
//	//	//	//
//	//	//	//
//	//	//	//

Legend:

- Land Under Control of Applicant
- Planning Application Area

Top of Banking	MH	Manhole
Bottom of Banking	IC	Inspection Cover
Kerb - Top	BT	British Telecom Cover
Kerb - Channel	G	Gully
Fence - Post & Wire	LP	Lamp Post
Fence - Secure	TP	Telegraph Pole
Gate	EP	Electric Pole
Track / Footpath	ST	Stop Tap
Wall	GV	Gas Valve
Edge of Waterline	WL	Water Level
Hedgeline	IL	Invert Level
Overhead Cable	CL	Cover Level
60.0 1m Contour Intervals	EL	Eave Level
OS Backcloth	RL	Ridge Level
Building/Structure	BH	Borehole / Trial Pit
Verge Line	133.92	Spot Level
Foliage Line		Trees
Top of Rock Face		Survey Control Station

Datum: Levels relative to Ordnance Survey by connection to OS Active Network by GPS

N

LINEAR SURVEYS LIMITED
23 Knowler Way
Liversedge
West Yorkshire
WF15 6DG

Tel - 01274 878338
Mob - 07884434452

e-mail - linearsurveys@gmail.com

Client

Mineral Planning Group Ltd

Job Title

Gale Moss, Chorley

Project Title

Scale	Date	Drawn by	Surveyed By
1:1000@A2	DEC 2020	PR	

Dwg. title

Restoration Design
December 2020

DWG No.

MPG/GM/DEC20-05