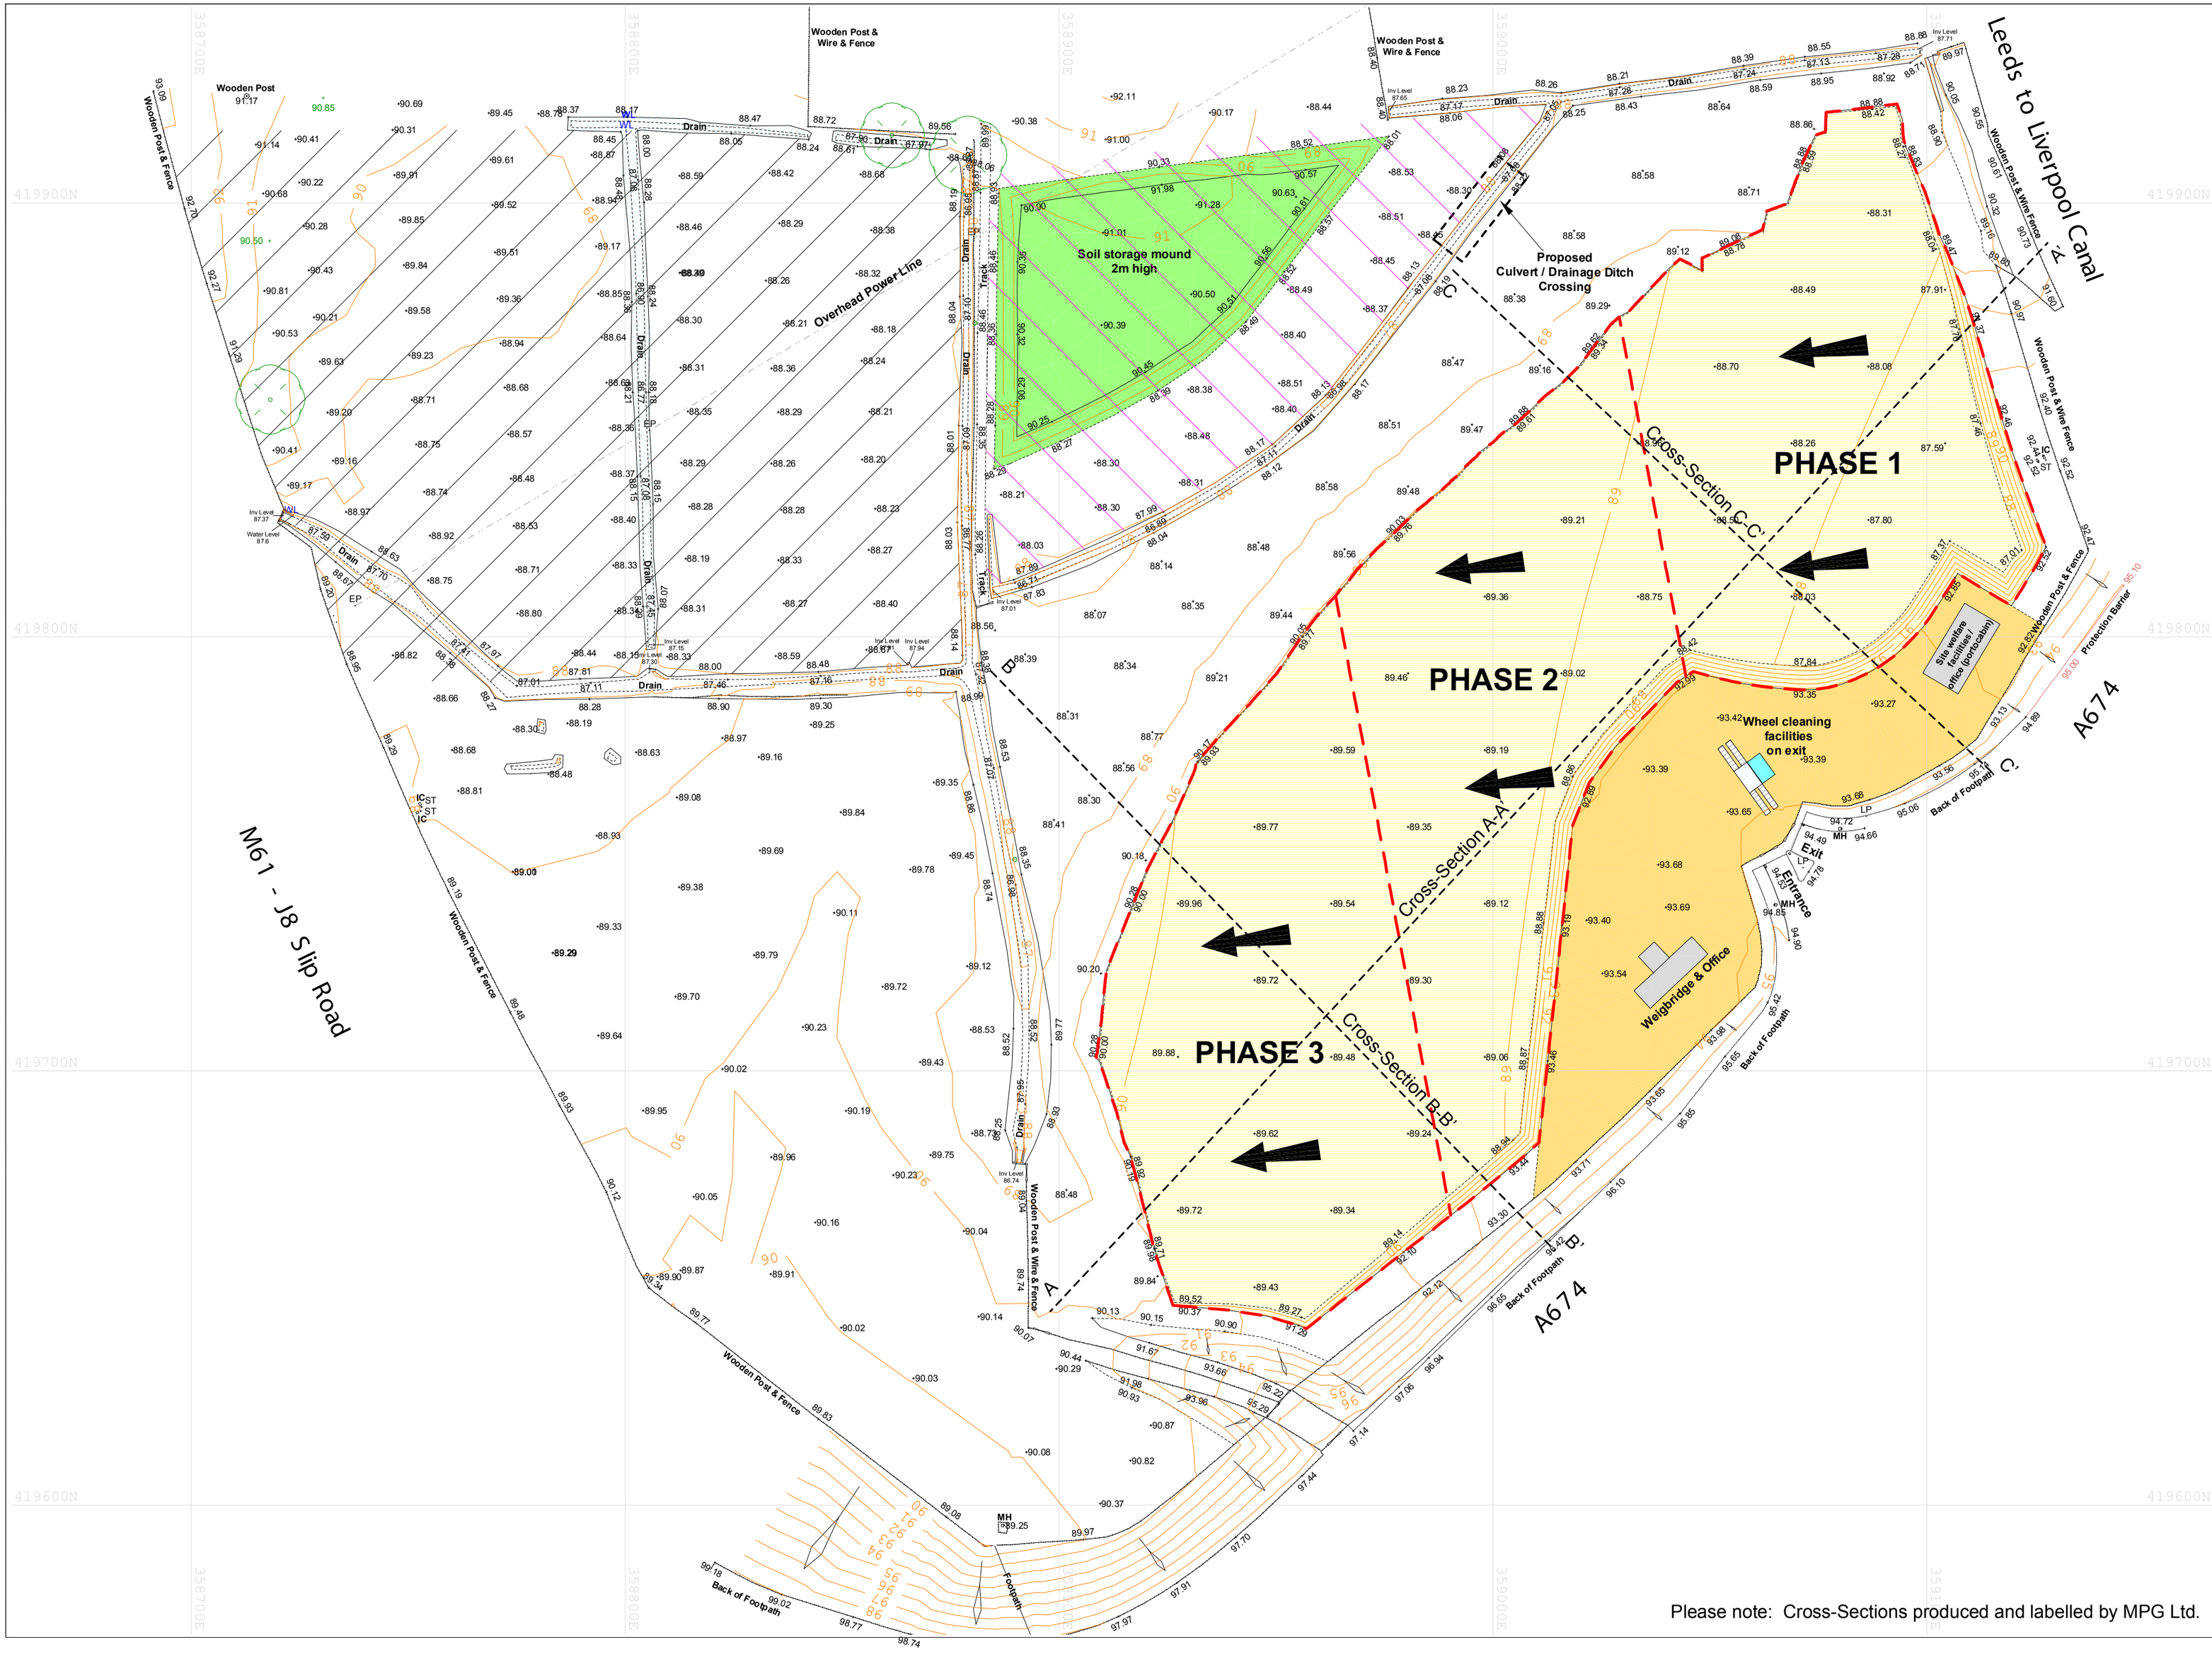

Please note: Cross-Sections produced and labelled by MPG Ltd.

REVISIONS

	Date	Description	By
A	030822	BASE_OF_EXCAVATION_REVISED FOLLOWING_RECEIPT_OF_GROUNDWATER CONTOURS	SW
//	//	//	//
//	//	//	//

Legend:

- Proposed Mineral Extraction Area
- Approximate Compound Area - Hardstanding
- Screening Bunds (Stripped Soils)
- Peaty Area
- Northern Area

Top of Banking	MH	Manhole	
Bottom of Banking	IC	Inspection Cover	
Kerb - Top	BT	British Telecom Cover	
Kerb - Channel	G	Gully	
Fence - Post & Wire	LP	Lamp Post	
Fence - Secure	TP	Telegraph Pole	
Gate	EP	Electric Pole	
Track / Footpath	ST	Stop Tap	
Wall	GV	Gas Valve	
Edge of Waterline	WL	Water Level	
Hedgeline	IL	Invert Level	
Overhead Cable	CL	Cover Level	
60.0 1m Contour Intervals	EL	Eave Level	
OS Backdoth	RL	Ridge Level	
Building/Structure	BH	Borehole / Trial Pit	
Verge Line	133.92	Spot Level	
Foliage Line		Trees	
Top of Rock Face		Survey Control Station	

Datum: Levels relative to Ordnance Survey by connection to OS Active Network by GPS

N

LINEAR SURVEYS LIMITED
23 Knowler Way
Liversedge
West Yorkshire
WF15 6DG

Tel - 01274 878338
Mob - 07884434452

e-mail - linearsurveys@gmail.com

Client

Mineral Planning Group Ltd

Job Title

Gale Moss, Chorley

Project Title

Scale	Date	Drawn by	Surveyed By
1:1000@A2	JAN 2022	SW	PR

Dwg. title

Mineral extraction design to 1m above ground water table

DWG No. MPG/GM/22-03 Rev. A